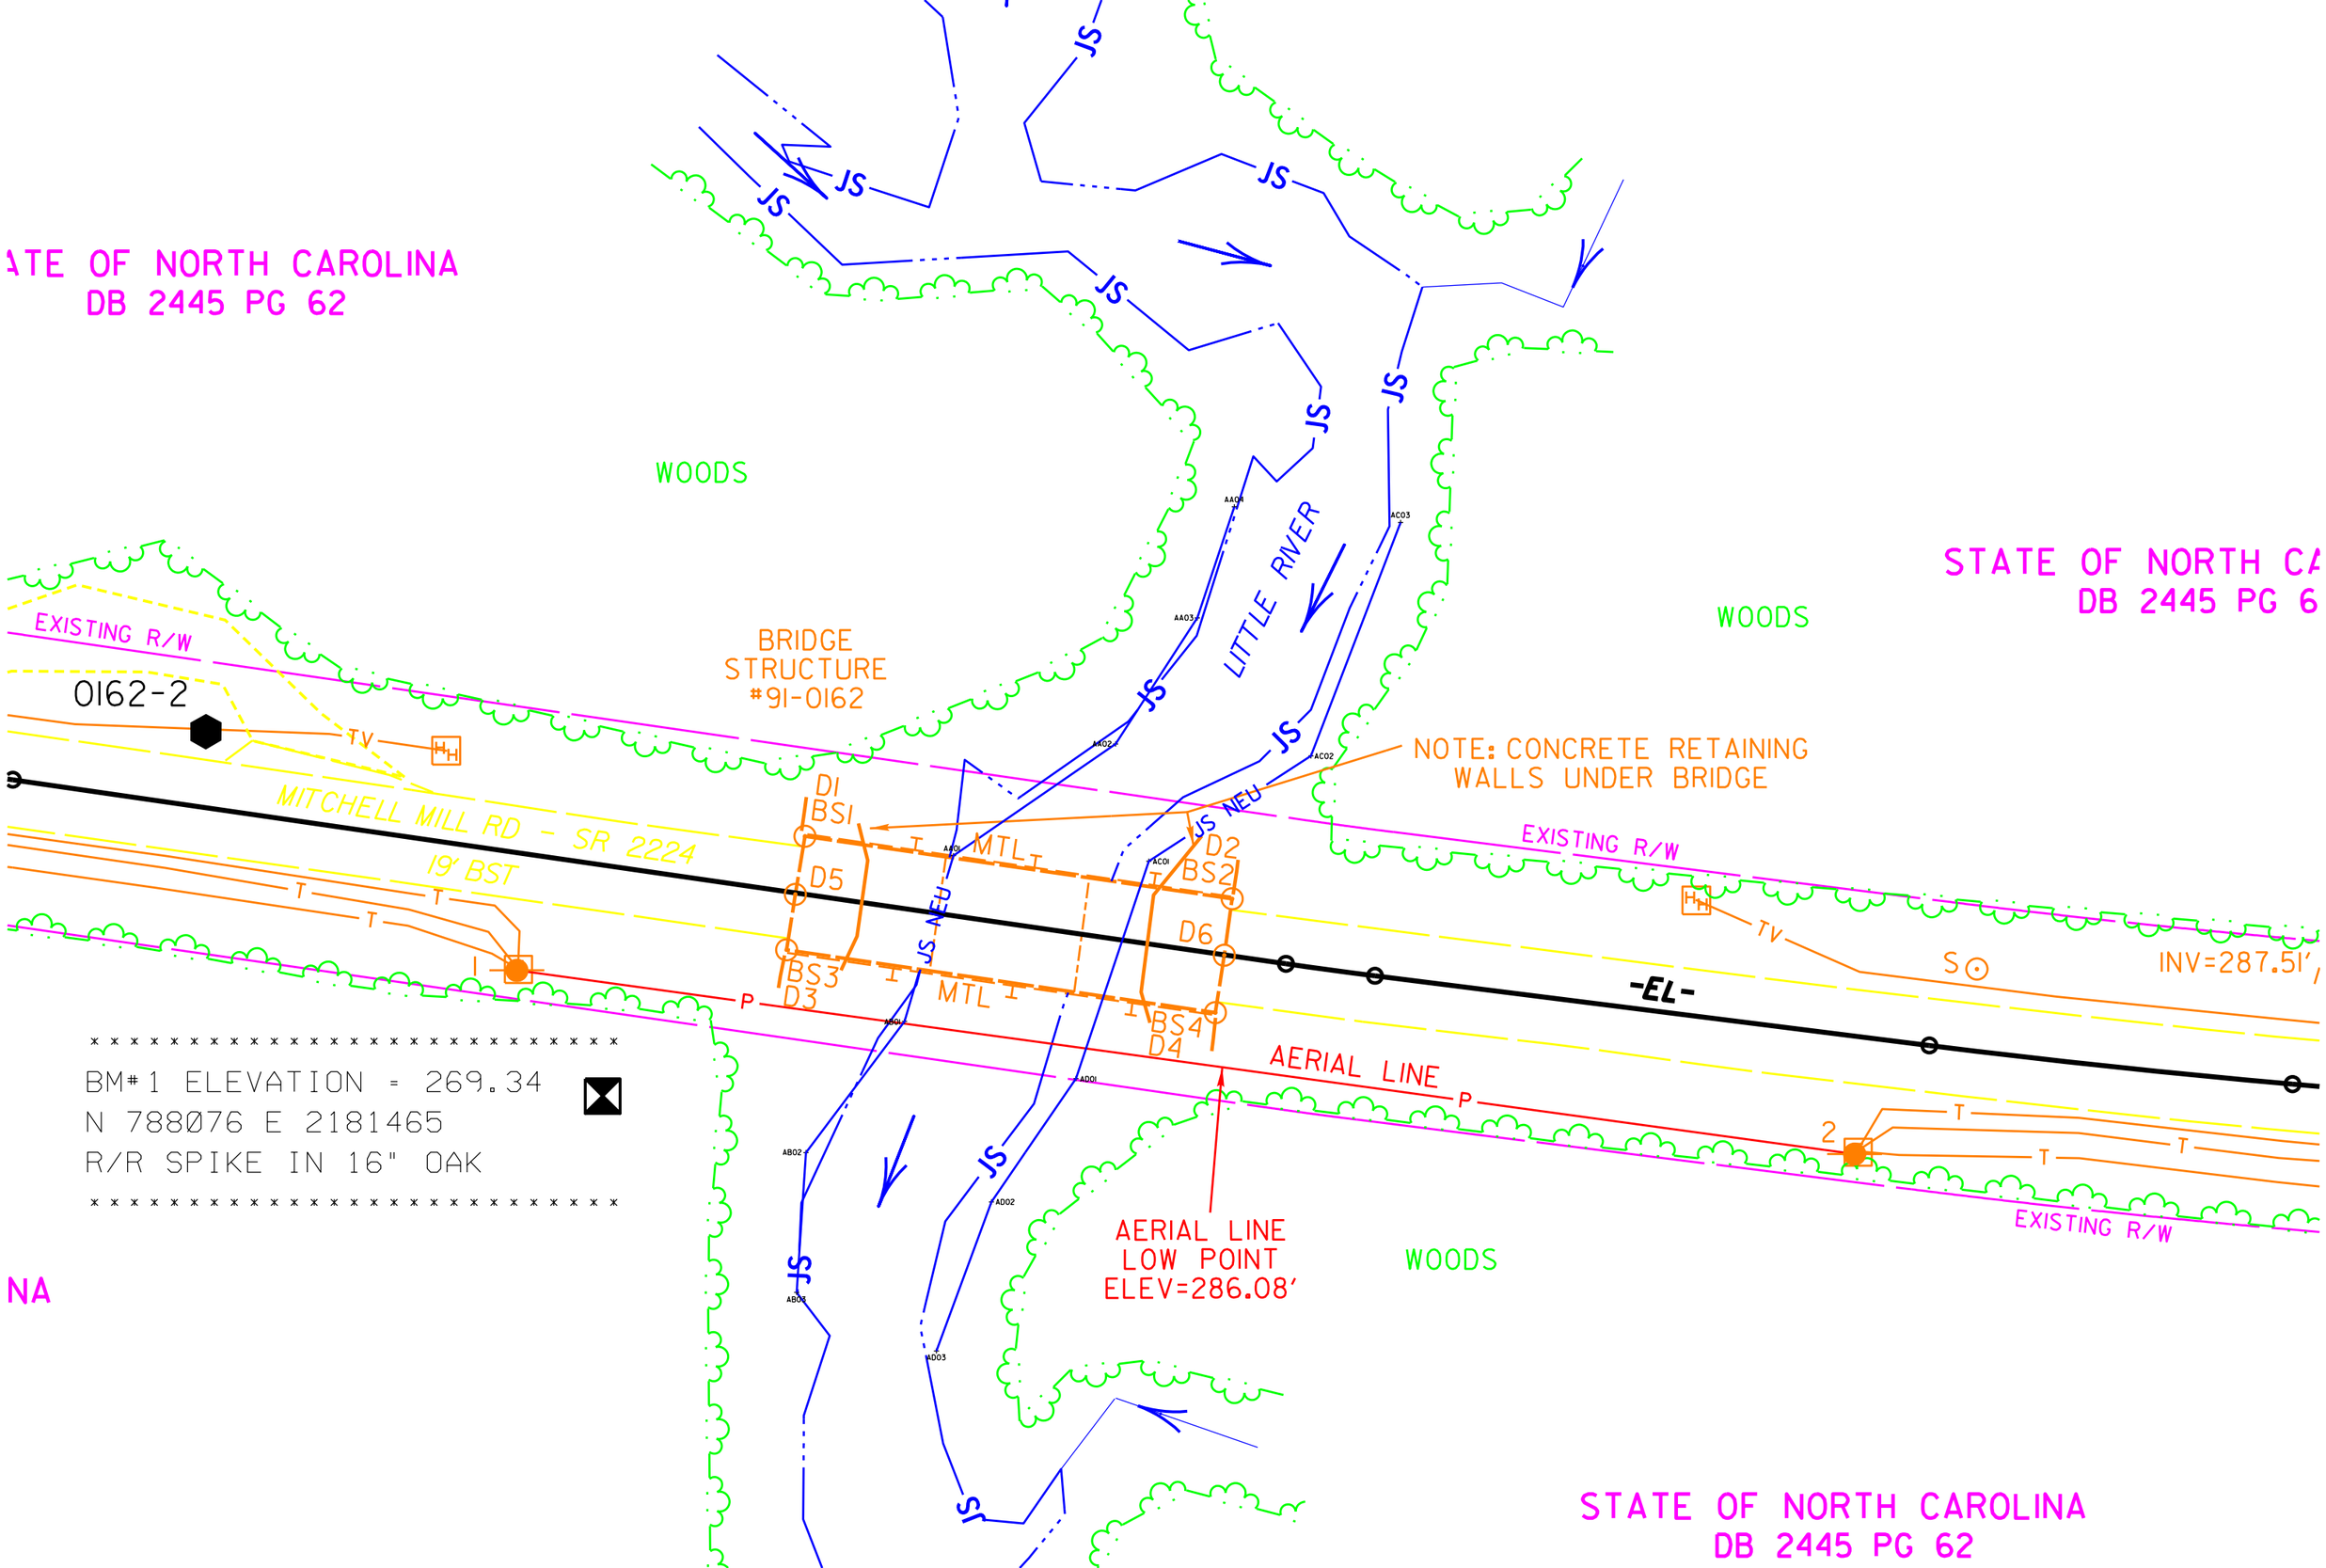
ATE OF NORTH CAROLINA
DB 2445 PG 62
WOODS
LITTLE RIVER
STATE OF NORTH CA
DB 2445 PG 6
WOODS
EXISTING R/W
0162-2
BRIDGE
STRUCTURE
#91-0162
NOTE: CONCRETE RETAINING
WALLS UNDER BRIDGE
MITCHELL MILL RD - SR 2224
19' BST
EXISTING R/W
INV=287.51'
-EL-
AERIAL LINE
AERIAL LINE
LOW POINT
ELEV=286.08'
EXISTING R/W
WOODS
BM#1 ELEVATION = 269.34
N 788076 E 2181465
R/R SPIKE IN 16" OAK
NA
STATE OF NORTH CAROLINA
DB 2445 PG 62