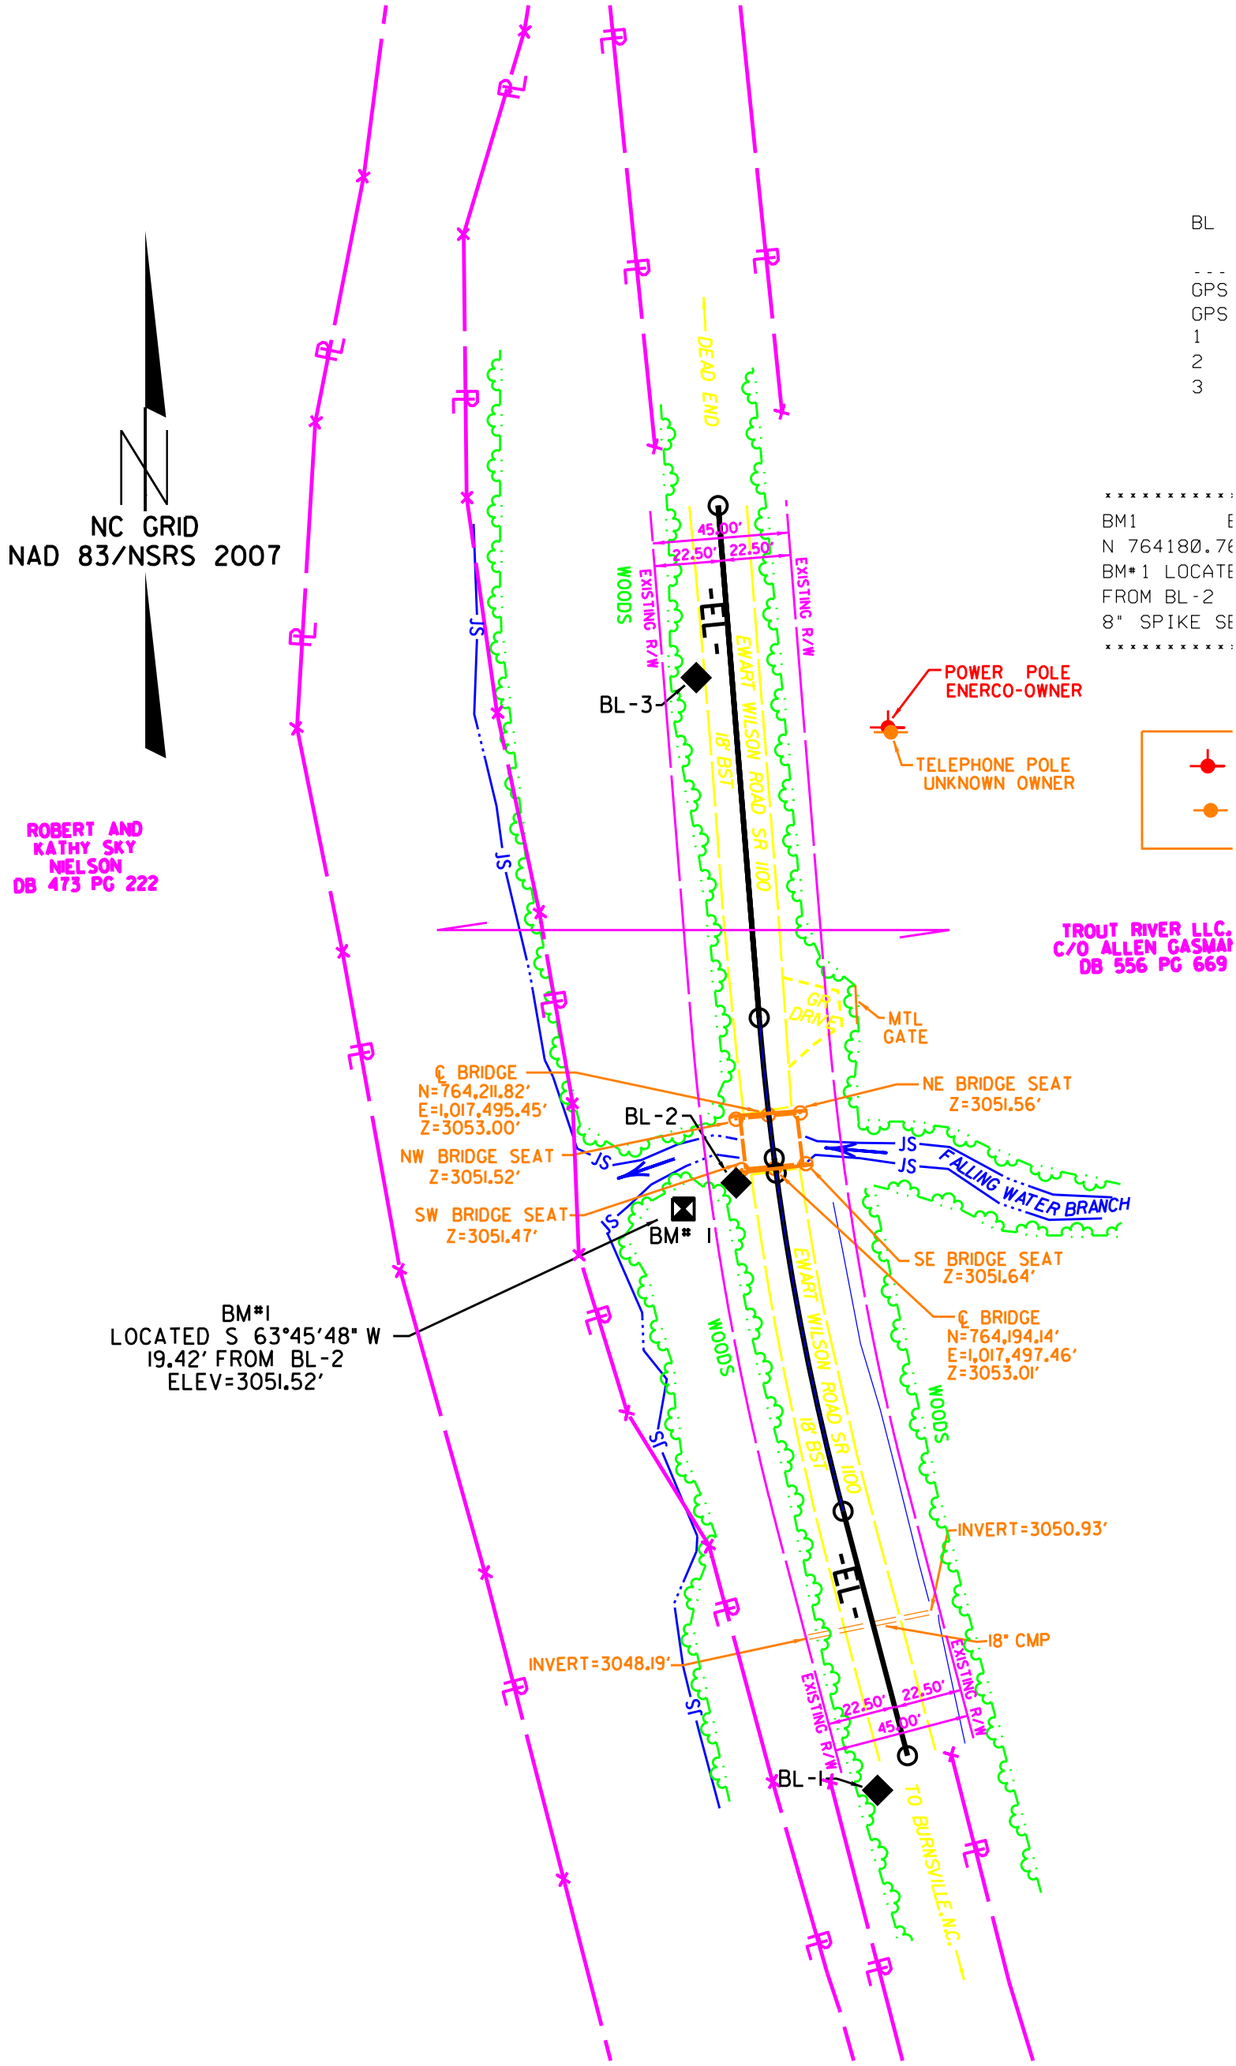
NC GRID
NAD 83/NSRS 2007
ROBERT AND
KATHY SKY
NELSON
DB 473 PG 222
TROUT RIVER LLC.
C/O ALLEN GASMAN
DB 556 PG 669
DEAD END
WOODS
EXISTING R/W
45.00'
22.50'
22.50'
-EL-
EWART WILSON ROAD SR 1100
18' BST
BL-3
POWER POLE
ENERCO-OWNER
TELEPHONE POLE
UNKNOWN OWNER
MTL
GATE
GRAVEL DRIVE
℄ BRIDGE
N=764,211.82'
E=1,017,495.45'
Z=3053.00'
NE BRIDGE SEAT
Z=3051.56'
BL-2
NW BRIDGE SEAT
Z=3051.52'
SW BRIDGE SEAT
Z=3051.47'
BM# 1
JS
FALLING WATER BRANCH
SE BRIDGE SEAT
Z=3051.64'
℄ BRIDGE
N=764,194.14'
E=1,017,497.46'
Z=3053.01'
BM#1
LOCATED S 63°45'48" W
19.42' FROM BL-2
ELEV=3051.52'
INVERT=3050.93'
18" CMP
INVERT=3048.19'
BL-1
TO BURNSVILLE, N.C.
BL
GPS
GPS
1
2
3
BM1
N 764180.76
BM#1 LOCATE
FROM BL-2
8" SPIKE SE