PROJECT REFERENCE NO.	SHEET NO.
B-6005	RW02C-1

Location and Surveys

STEWART

5410 OLD POOLE ROAD
RALEIGH, NC 27610

FIRM LICENSE # C-1051
www.stewartinc.com

SURVEY CONTROL SHEET

W/ EXISTING CENTERLINE ALIGNMENTS PRIOR TO CONSTRUCTION

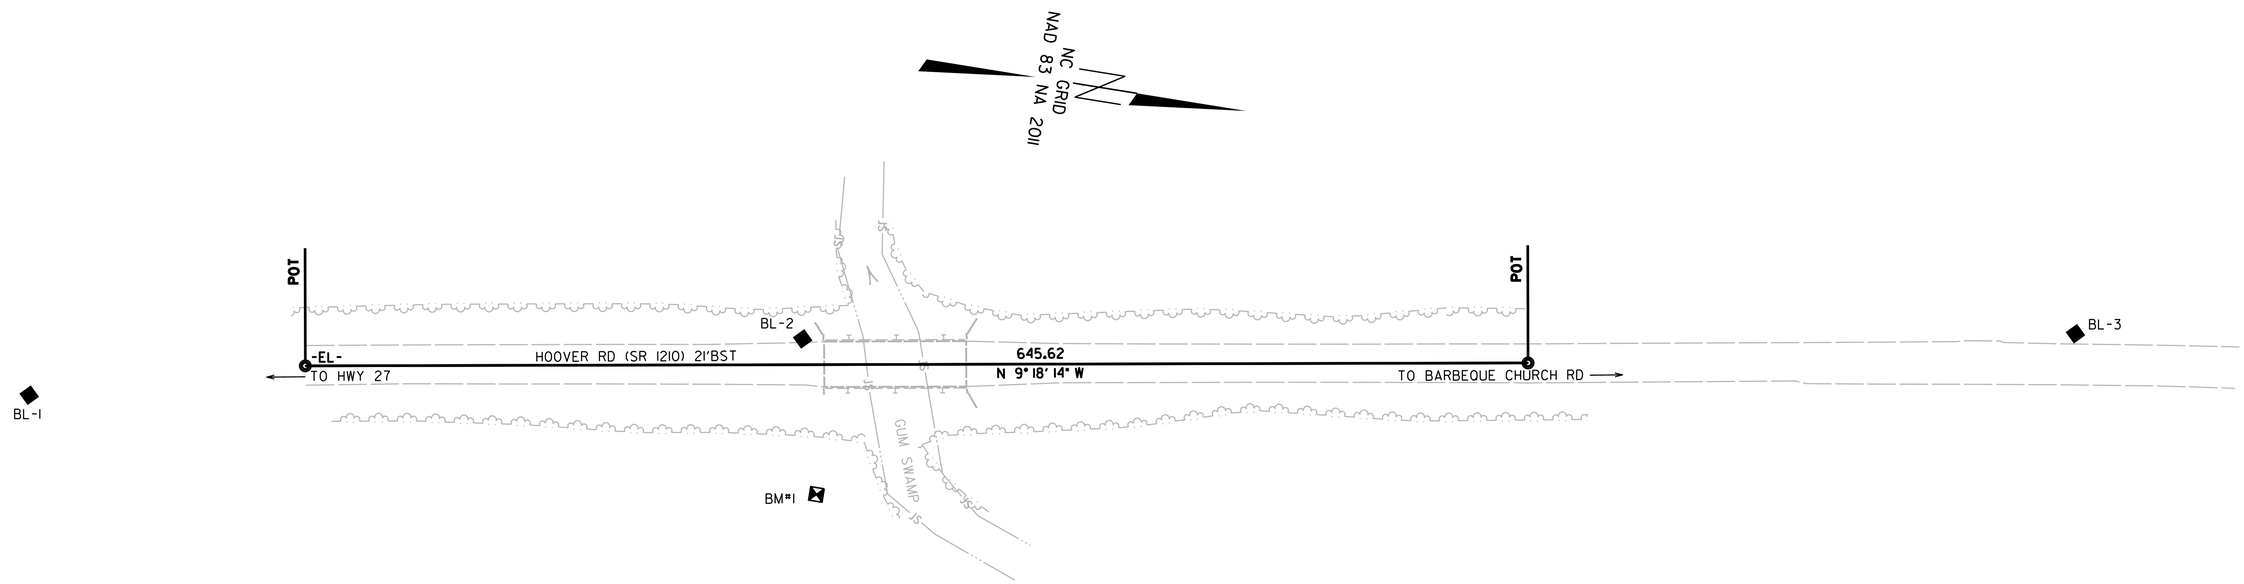

NOTES:

1. PROJECT CONTROL WAS ESTABLISHED USING GNSS, THE GLOBAL NAVIGATION SATELLITE SYSTEM.

2. THE SURVEY CONTROL DATA FOR THIS PROJECT HAS BEEN COMPILED FROM VARIOUS SOURCES. IF FURTHER INFORMATION REGARDING PROJECT CONTROL IS NEEDED, PLEASE CONTACT THE LOCATION AND SURVEYS UNIT.

REVISIONS

6/2/99

27-SEP-2018 22:21
C:\Projects\2018\GIB100 - NCDOT d06pe-con-stw\DWG\420234\420234_ls_rw02c-1.dgn
Document: d_GIB100_2