8/17/99

| PROJECT REFERENCE NO. | SHEET NO. |
|---|---|
| B-4950 | EC-4/CONST.4 |
| R/W SHEET NO. | |
| ROADWAY DESIGN ENGINEER | HYDRAULICS ENGINEER |

NOTE:
PLACE TEMPORARY ROCK SEDIMENT DAMS TYPE – B AND TEMPORARY ROCK SILT CHECKS TYPE – A AT DRAINAGE OUTLETS.

NOTE:
UTILIZE SPECIAL STILLING BASIN WHERE APPLICABLE.

NAD 83/NSRS 2007

CLEARING AND GRUBBING
EROSION CONTROL FOR
CONSTRUCTION SHEET 4

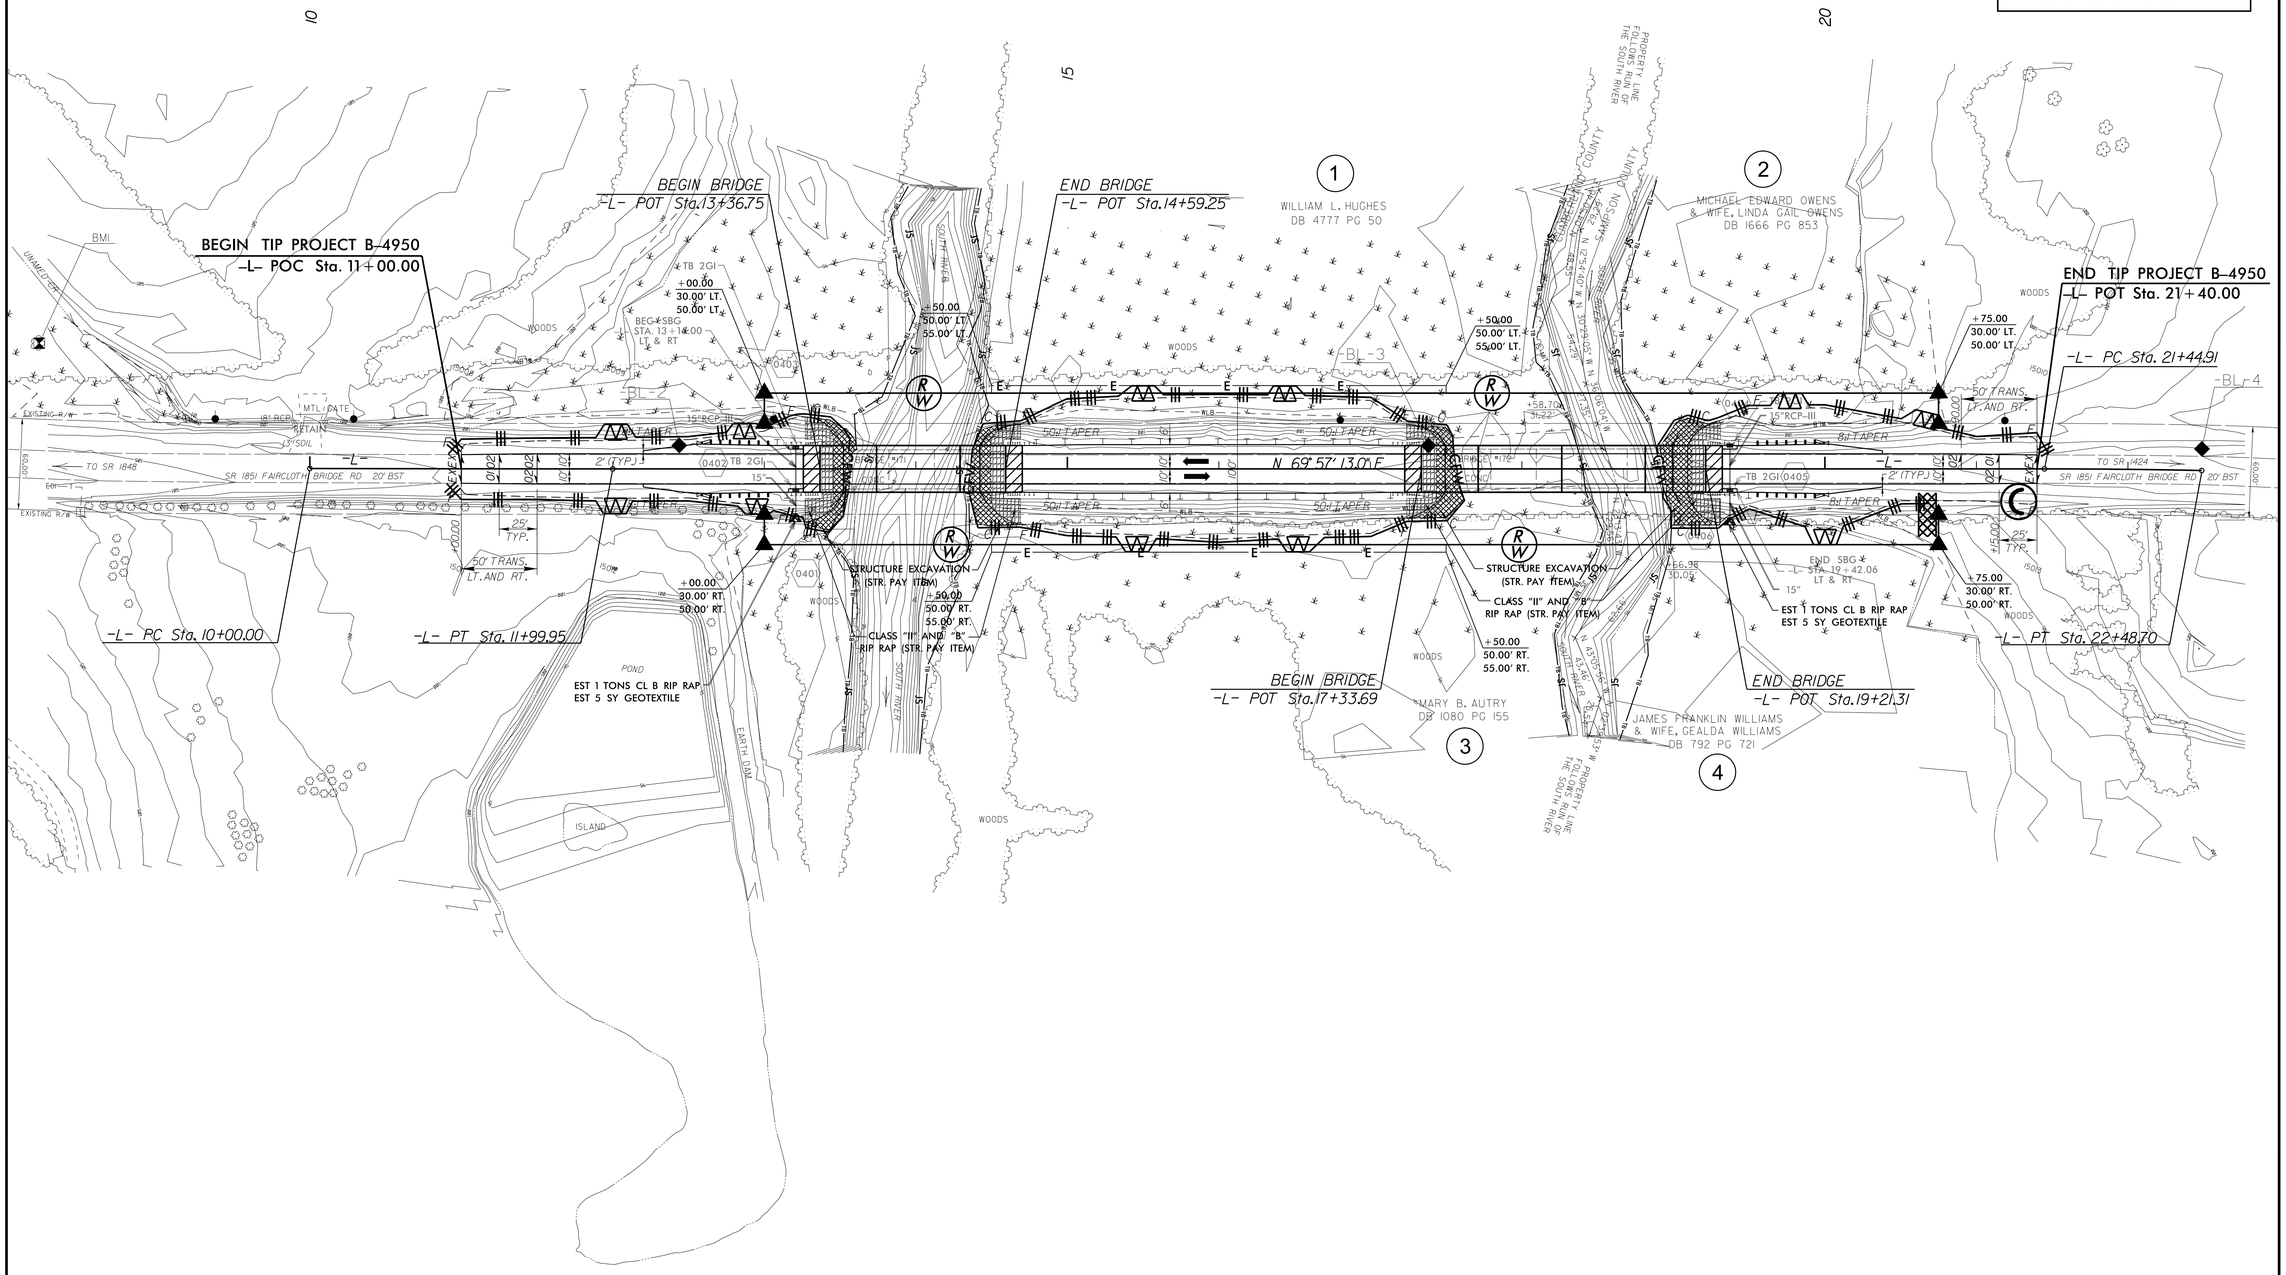


24-JAN-2017 14:46
N:\Environmental\Design\B4950_EC_psh_4.dgn