PROJECT REFERENCE NO.	SHEET NO.
B-4950	U0-2

UTILITIES BY OTHERS

NOTE:
ALL PROPOSED UTILITY WORK SHOWN ON THIS SHEET WILL BE DONE BY OTHERS. NO PAYMENT WILL BE MADE TO THE CONTRACTOR FOR PROPOSED UTILITY WORK SHOWN ON THIS SHEET.

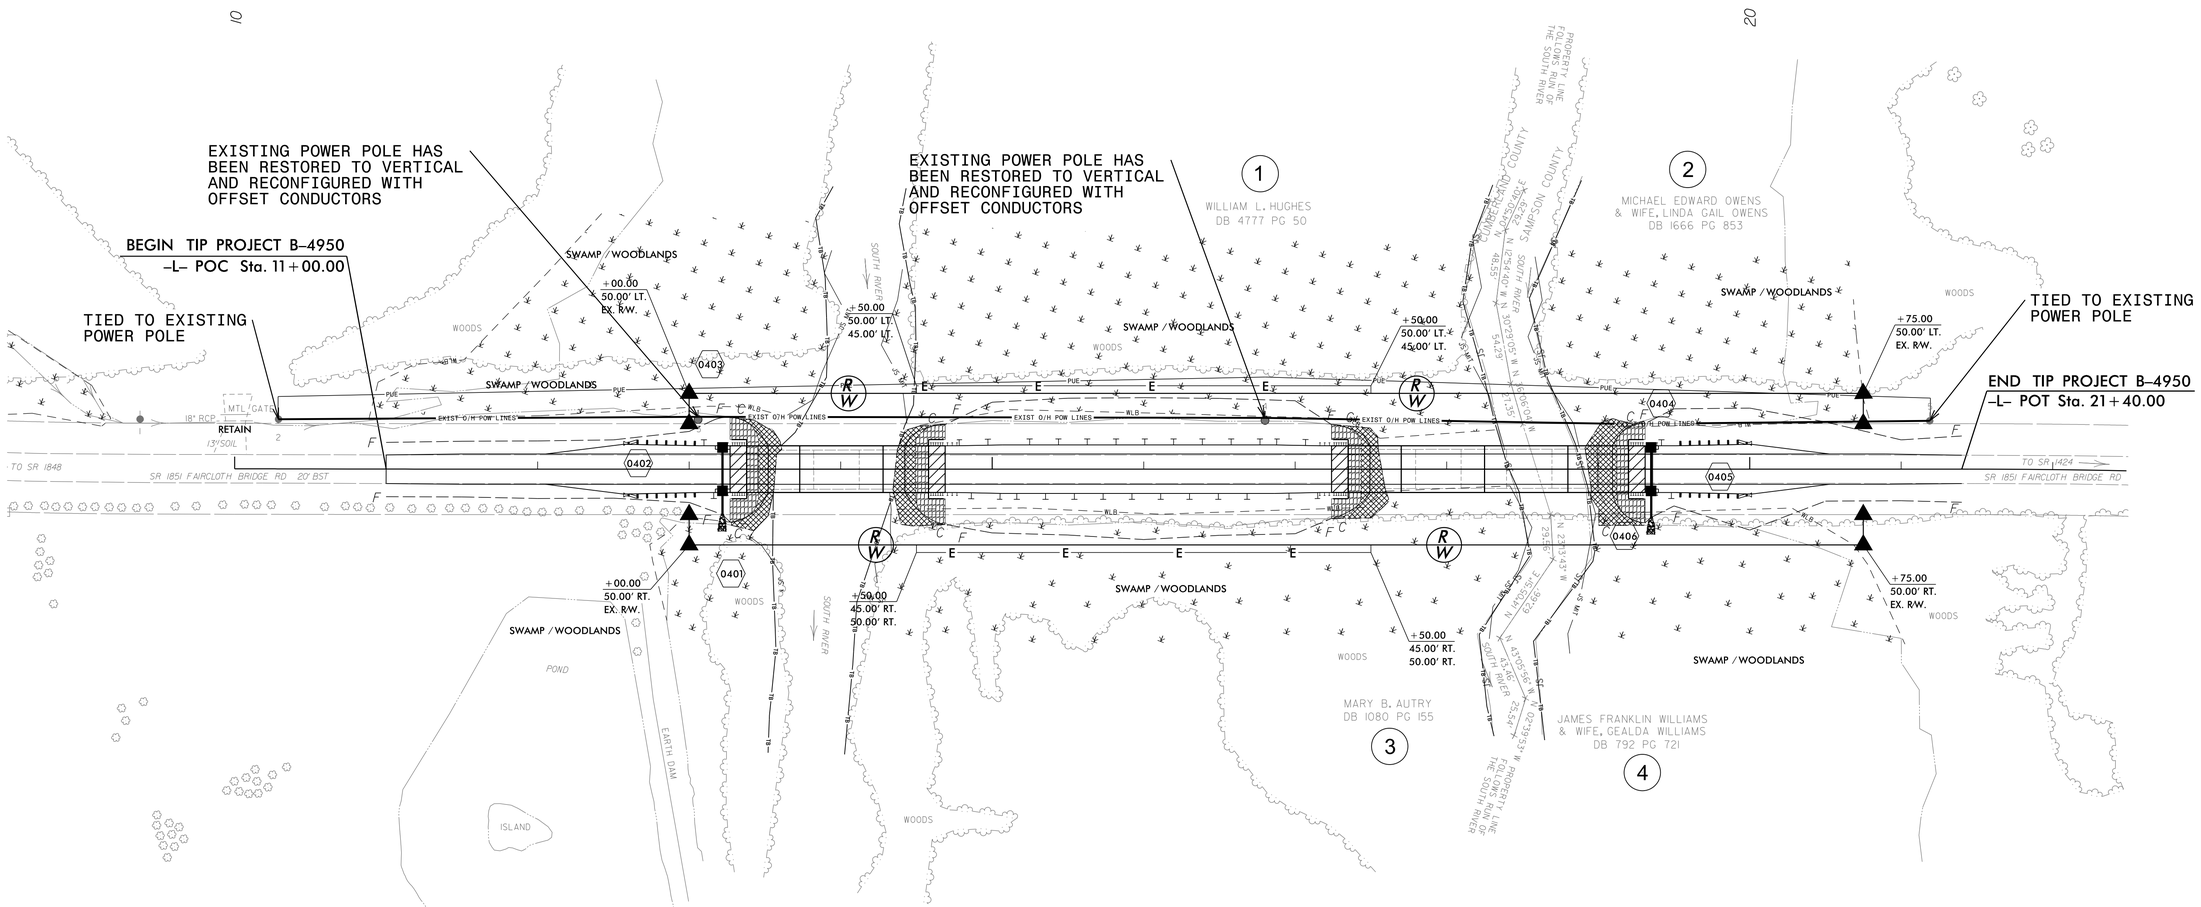

NOTES:
1) THE COUNTY LINE SERVES AS A BOUNDARY BETWEEN COMMUNICATION SERVICE TERRITORIES. THERE ARE NO COMMUNICATION FACILITIES IN THE PROJECT LIMITS.
2) SOUTH RIVER EMC HAS RECONFIGURED THEIR EXISTING FACILITIES SO THAT THE O/H POWER IN THE PROJECT AREA CAN BE ISOLATED AND DE-ENERGIZED IF NEEDED.

REVISIONS

5/14/99

8:02:20 AM
Projects\B0\Proj\B-4950_ut_rdy4_U02.pshdgn