# DESIGN PUBLIC MEETING MAP

**PROJECT 34178.1.3 (I-3306A)**
**F. A. PROJECT: IMS-040-4(148)259**

## ORANGE COUNTY

**WIDENING OF I-40 FROM I-85 TO THE DURHAM COUNTY LINE**

**SHEET 1 OF 6**

DESIGN PUBLIC MEETING MAP
PROJECT 34178.1.3 (I-3306A)
F. A. PROJECT: IMS-040-4(148)259
ORANGE COUNTY
WIDENING OF I-40 FROM I-85 TO THE DURHAM COUNTY LINE
SHEET 1 OF 6

## LEGEND

- BUILDINGS
- EXISTING RIGHT OF WAY
- PROPOSED RIGHT OF WAY
- PROPOSED EASEMENTS (DRAINAGE, CONSTRUCTION, AND UTILITY)
- EXISTING ROADWAY
- EXISTING ROADWAY TO BE REMOVED
- EXISTING ROADWAY TO BE RESURFACED
- PROPOSED ROADWAY
- EXISTING STRUCTURES, ISLAND, CURB AND GUTTER
- EXISTING STRUCTURES, ISLAND, CURB AND GUTTER TO BE RETAINED
- EXISTING STRUCTURES, ISLAND, CURB AND GUTTER TO BE REMOVED
- LAKES, RIVER, STREAMS AND PONDS
- RAILROAD RIGHT OF WAY
- PROPOSED FULL CONTROL OF ACCESS
- EXISTING CONTROL OF ACCESS
- PRESENT ADT / FUTURE ADT
- PROPERTY LINES
- EXISTING UTILITY EASEMENT
- LIMITS OF CONSTRUCTION
- POTENTIAL NOISE ABATEMENT AREA
- EXISTING TRAFFIC SIGNAL
- WETLAND LIMITS BOUNDARY
- WETLAND

1. DEPARTMENT OF TRANSPORTATION
2. RAY WILLIAM P
3. ENO RENTALS ONE LLC
4. DEPARTMENT OF TRANSPORTATION
5. DEPARTMENT OF TRANSPORTATION
6. DEPARTMENT OF TRANSPORTATION
7. DEPARTMENT OF TRANSPORTATION

**UTILITY INFORMATION**
TO ENSURE MAXIMUM VISUAL CLARITY, EXISTING AND PROPOSED UTILITIES ARE NOT SHOWN ON THESE MAPS OR ON OTHER DISPLAYS. THE DESIGNS SHOWN ON THESE MAPS ARE FUNCTIONAL AND ARE SUBJECT TO CHANGE.

**IMPACTS AND DRIVEWAY TIES:**
LIMITS OF CONSTRUCTION AND THESE IMPACTS SHOWN ON THESE MAPS ARE BASED ON THE RESULTS OF FUNCTIONAL DESIGNS AND USGIR GROUND SURVEYS. FINAL DRIVEWAY IMPACTS WERE ESTIMATED IN AN ATTEMPT TO MINIMIZE IMPACTS WHERE FEASIBLE USING FINAL GROUND SURVEYS. FINAL DRIVEWAY IMPACTS WILL BE DETERMINED DURING FINAL DESIGN USING FINAL SURVEYS.

**POTENTIAL NOISE ABATEMENT AREA:**
THE LABELED AREAS INDICATE NOISE-SENSITIVE LOCATIONS FOR WHICH POTENTIAL NOISE BARRIERS WERE EVALUATED. FINAL PROJECT DESIGN MAY STILL INCLUDE DURING FINAL PROJECT DESIGN. THE LOCATIONS MEET THE FEASIBLE AND REASONABLE CRITERIA OF THE NCDOT TRAFFIC NOISE ABATEMENT POLICY. IF THESE CRITERIA ARE MET, BARRIER CONSTRUCTION WILL OCCUR PENDING PUBLIC APPROVAL.

**NOTE:**
ALL CONTROL OF ACCESS IS DEFINED AS A CONNECTION TO A FACILITY PROVIDED ONLY VIA RAMPS AT INTERCHANGES. ALL CROSS-STREETS ARE MAINTAINED AS PUBLIC OR PRIVATE DRIVEWAY CONNECTIONS ALLOWED.

**NOTE:**
NC ONEMAP ORTHOIMAGERY DATED FEBRUARY 4, 2017
ORANGE COUNTY PROPERTY OWNER INFORMATION
CURRENT AS OF AUGUST 28, 2018

TRAFFIC DIAGRAM

| | | |
|---|---|---|
| ADT 2018 | I-40 | |
| ADT 2040 | 42,085 / 58,000 | |
| | 47,904 / 66,200 | 380 / 500 |
| | I- 5.40 | |
| | 88,900 / 113,700 | 47,085 / 67,300 |
| | | I- 5.40 |

(ENGLISH)

*DESIGN DATA -I-*
Functional Class. = Interstate
Design Speed = 70 mph
Max. Superelev. = 10%

PRELIMINARY PLANS
DO NOT USE FOR CONSTRUCTION

INCOMPLETE PLANS
DO NOT USE FOR R/W ACQUISITION

PROPOSED TYPICAL SECTION
(I- 5-40 HARRIET MOREHEAD BERRY FWY.)

BEGIN TIP PROJECT I-3306A
-YRPD- POT STA. 59 + 50.13

CONCRETE MEDIAN BARRIER

NEW GRADY BROWN SCHOOL RD SR 1572

MATCHLINE -L- STA. 108 + 00 SHEET 2
-L- STA. 108 + 00 SHEET 2

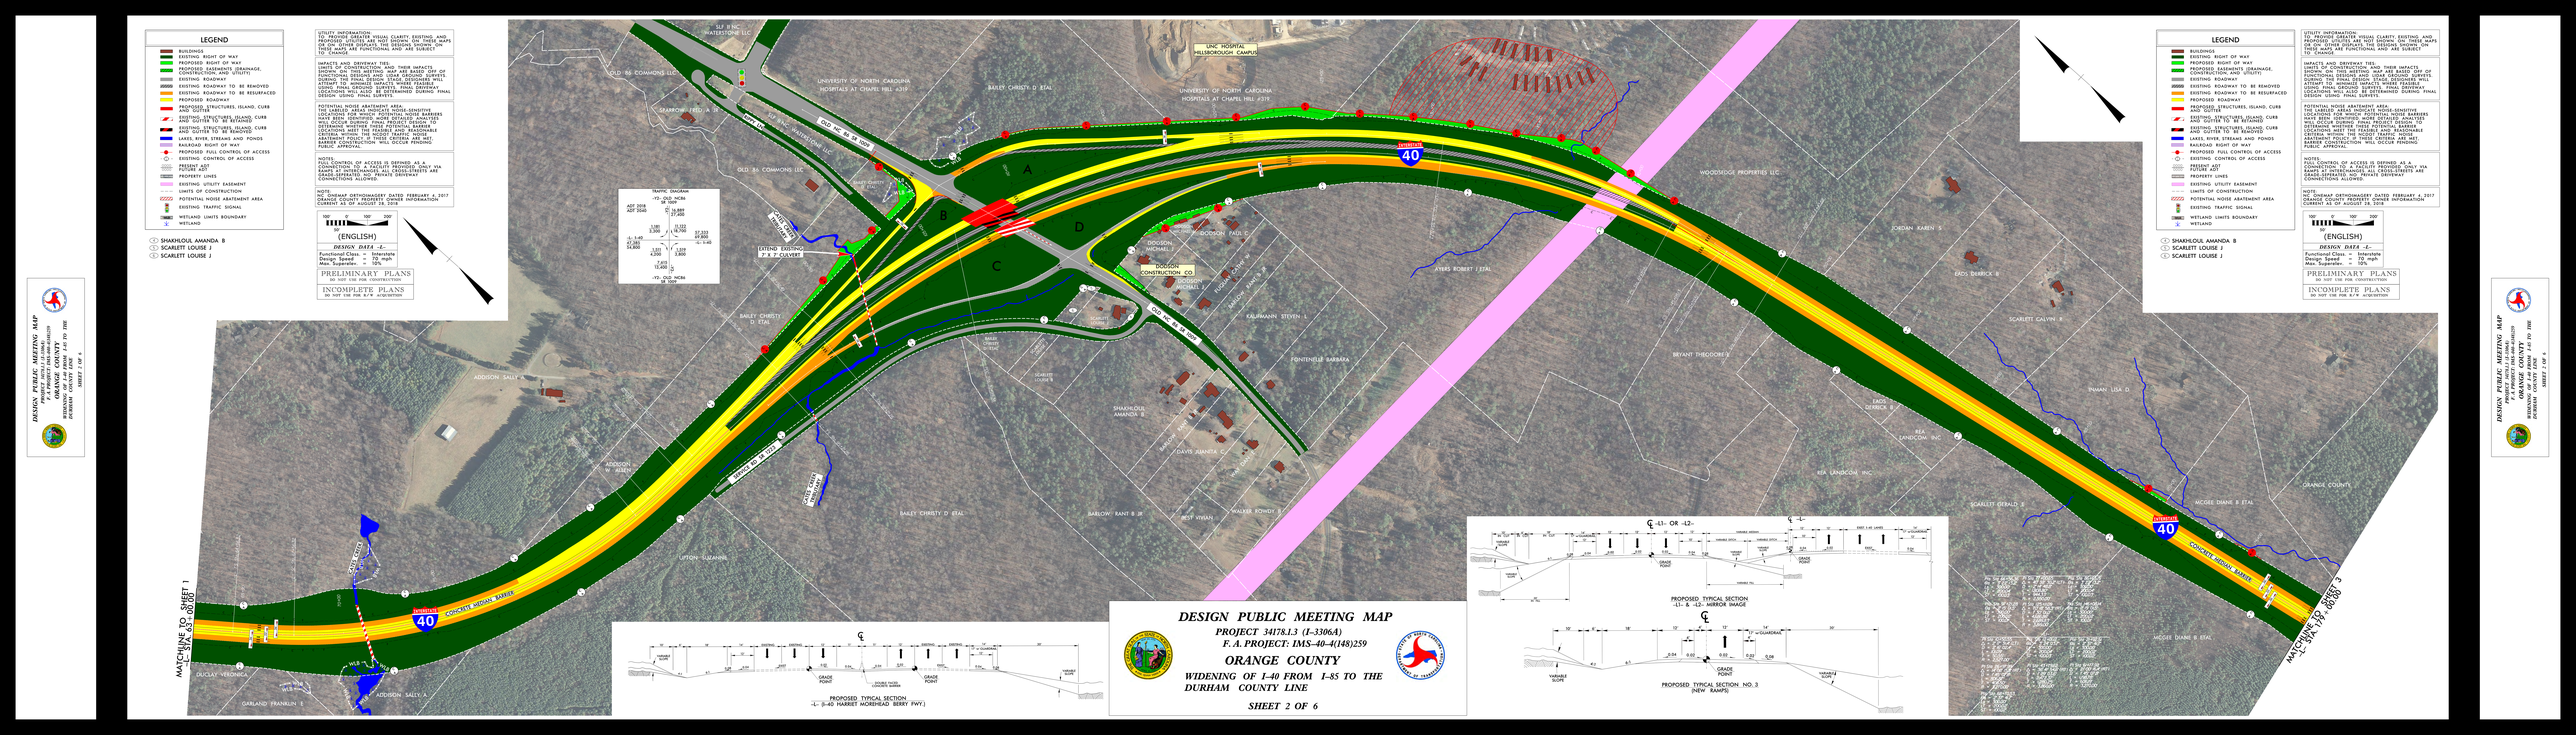
LEGEND
BUILDINGS
EXISTING RIGHT OF WAY
PROPOSED RIGHT OF WAY
PROPOSED EASEMENT (DRAINAGE, CONSTRUCTION, AND UTILITY)
EXISTING ROADWAY
EXISTING ROADWAY TO BE REMOVED
EXISTING ROADWAY TO BE RESURFACED
PROPOSED ROADWAY
EXISTING STRUCTURES, ISLAND, CURB AND GUTTER
EXISTING STRUCTURES, ISLAND, CURB AND GUTTER TO BE REMOVED
EXISTING STRUCTURES, ISLAND, CURB AND GUTTER TO BE RETAINED
LAKES, RIVER, STREAMS AND PONDS
RAILROAD RIGHT OF WAY
PROPOSED FULL CONTROL OF ACCESS
EXISTING CONTROL OF ACCESS
PRESENT ADT
FUTURE ADT
PROPERTY LINES
EXISTING UTILITY EASEMENT
LIMITS OF CONSTRUCTION
POTENTIAL NOISE ABATEMENT AREA
EXISTING TRAFFIC SIGNAL
WETLAND LIMITS BOUNDARY
WETLAND
SHAKHOUL AMANDA B
SCARLETT LOUISE J
SCARLETT LOUISE J
UTILITY INFORMATION
THE LOCATIONS, WITH VISUAL CLARITY, EXISTING AND PROPOSED UTILITIES ARE NOT SHOWN ON THESE MAPS ON OTHER DISPLAYS. THE DESIGNS SHOWN ON THESE MAPS ARE FUNCTIONAL AND ARE SUBJECT TO CHANGE.
IMPACTS AND DRIVEWAY TIES:
LIMITS OF CONSTRUCTION AND THEIR IMPACTS SHOWN ON THIS MEETING MAP ARE BASED OFF OF PRELIMINARY DESIGN. FINAL DESIGN WILL BE DONE DURING THE FINAL DESIGN STAGE. DESIGNERS WILL USE FINAL GROUND SURVEYS. FINAL DRIVEWAY IMPACTS WILL BE DETERMINED DURING FINAL DESIGN USING FINAL SURVEYS.
POTENTIAL NOISE ABATEMENT AREA:
THE LABELED AREAS INDICATE NOISE-SENSITIVE LOCATIONS FOR WHICH POTENTIAL NOISE BARRIERS WILL BE EVALUATED DURING PROJECT DESIGN. THEY WILL OCCUR DURING FINAL PROJECT DESIGN TO DETERMINE IF THE LOCATIONS MEET THE FEASIBLE AND REASONABLE CRITERIA OUTLINED IN THE NCDOT NOISE ABATEMENT POLICY. IF THESE CRITERIA ARE MET, BARRIER CONSTRUCTION WILL OCCUR PENDING PUBLIC APPROVAL.
NOTES:
FULL CONTROL OF ACCESS IS DEFINED AS A CONNECTION TO A FACILITY PROVIDED ONLY VIA RAMPS AT INTERCHANGES. ALL CROSS-STREETS ARE GRADE SEPARATED. NO PRIVATE DRIVEWAY CONNECTIONS ALLOWED.
NOTE:
NO. OWNMAP ORTHOIMAGERY DATED: FEBRUARY 4, 2017
ORANGE COUNTY PROPERTY OWNER INFORMATION
CURRENT AS OF AUGUST 28, 2018
(ENGLISH)
DESIGN DATA -L-
Functional Class. = Interstate
Design Speed = 70 mph
Max. Superelev. = 10%
PRELIMINARY PLANS
DO NOT USE FOR CONSTRUCTION
INCOMPLETE PLANS
DO NOT USE FOR R/W ACQUISITION
TRAFFIC DIAGRAM
-Y1- OLD NCBA
38 1009
ADT 2010 = 16,800
ADT 2040 = 27,600
D 10%
T 2%
-L- I-40 47,300 54,800
1,700 2,200
11,100 14,600
57,333 69,300
-L1 5140
1,533 4,200
1,539 3,800
7,433 13,400
-Y2- OLD NCBA
38 1009
DESIGN PUBLIC MEETING MAP
P.A. PROJECT 3417B.1.3 (I-3306A)
F.A. PROJECT: IMS-40-4(148)259
ORANGE COUNTY
WIDENING OF I-40 FROM I-85 TO THE DURHAM COUNTY LINE
SHEET 2 OF 6
MATCHLINE TO SHEET 1
STA. +/- 00+00
MATCHLINE TO SHEET 3
STA. +/- 88+00
CONCRETE MEDIAN BARRIER
PROPOSED TYPICAL SECTION
-L- (I-40 HARRIET MOREHEAD BERRY PWY.)
PROPOSED TYPICAL SECTION
-L1- & -L2- MIRROR IMAGE
PROPOSED TYPICAL SECTION NO. 3
(NEW RAMPS)
UNC HOSPITAL HILLSBOROUGH CAMPUS
UNIVERSITY OF NORTH CAROLINA HOSPITALS AT CHAPEL HILL +319
SLF II NC WATERSTONE LLC
OLD 86 COMMONS LLC
SEAMON LEIGH A
OLD 86 COMMONS LLC
BAILEY CHRISTY D ETAL
WOODSIDE PROPERTIES LLC
JORDAN KAREN S
EADS DERRICK B
SCARLETT GALVIN R
RYAN LISA E
REA LANDCOM INC
ORANGE COUNTY
MCGEE DIANE B ETAL
SCARLETT GERALD J
ADDISON SALLY A
ADDISON W HENRY
UPTON SUZANNE
DUCLAY VERONICA
GARLAND FRANKLIN E
BAILEY CHRISTY D ETAL
BARLOW RANT B JR
BEST RYAN
WALKER ROWDY
DAVIS JUANITA C
KALIMANN STEVEN L
PONTENELLE BARBARA
SHAKHOUL AMANDA B
SCARLETT LOUISE J
BAILEY CHRISTY D ETAL
ROBINSON PAUL E
DODSON MICHAEL J
TRADEMARK CONSTRUCTION CO
DODSON MICHAEL J
AYERS ROBERT J ETAL
EXTEND EXISTING 7'X 2'-CULVERT
PROPOSED 7'X 2'-CULVERT
EXISTING 7'X 2'-CULVERT
EXISTING 6'X 2'-CULVERT
EXTEND EXISTING 6'X 2'-CULVERT
EXISTING 7'X 2'-CULVERT
EXISTING 6'X 2'-CULVERT
EXTEND EXISTING 6'X 2'-CULVERT
EXISTING 7'X 2'-CULVERT
EXTEND

# DESIGN PUBLIC MEETING MAP

**PROJECT 34178.1.3 (I-5306A)**
**F. A. PROJECT: IMS-040-4(148)259**

## ORANGE COUNTY

**WIDENING OF I-40 FROM I-85 TO THE DURHAM COUNTY LINE**

**SHEET 3 OF 6**

### LEGEND

- BUILDINGS
- EXISTING RIGHT OF WAY
- PROPOSED RIGHT OF WAY
- PROPOSED EASEMENTS (DRAINAGE, CONSTRUCTION, AND UTILITY)
- EXISTING ROADWAY
- EXISTING ROADWAY TO BE REMOVED
- EXISTING ROADWAY TO BE RESURFACED
- PROPOSED ROADWAY
- PROPOSED STRUCTURES, ISLAND, CURB AND GUTTER
- EXISTING STRUCTURES (ISLAND, CURB AND GUTTER TO BE REMOVED)
- EXISTING STRUCTURES (ISLAND, CURB AND GUTTER TO BE MAINTAINED)
- LAKES, RIVER, STREAMS AND PONDS
- RAILROAD RIGHT OF WAY
- PROPOSED FULL CONTROL OF ACCESS
- EXISTING CONTROL OF ACCESS
- PRESENT ADT (YEAR 2018)
- PROPERTY LINES
- EXISTING UTILITY EASEMENT
- LIMITS OF CONSTRUCTION
- POTENTIAL NOISE ABATEMENT AREA
- EXISTING TRAFFIC SIGNAL
- WETLAND LIMITS BOUNDARY
- WETLAND

1. CRAIG DAVID ERNEST TRUSTEE
2. RICHEY ROBERT W ETAL
3. TAPPS HIDEAWAY HOMEOWNERS ASSOCIATION INC
4. WALKER MARION PATRICE
5. WALKER MARION PATRICE
6. MARKUNAS MARY PATRICE GAMBLE
7. SHARPE ROBERT CHARLES
8. WELCH RONALD JAY
9. WITKIN EDWARD

UTILITY INFORMATION
TO PROVIDE GREATER VISUAL CLARITY, EXISTING AND PROPOSED UTILITIES ARE NOT SHOWN ON THESE MAPS OR ON OTHER DISPLAYS. THE DESIGNS SHOWN ON THESE MAPS ARE FUNCTIONAL AND ARE SUBJECT TO CHANGE.

IMPACTS AND DRIVEWAY TIES
LIMITS OF CONSTRUCTION AND THEIR IMPACTS SHOWN ON THIS MEETING MAP ARE BASED OFF OF FUNCTIONAL DESIGNS AND LIDAR GROUND SURVEYS. DESIGNERS WILL ATTEMPT TO MINIMIZE IMPACTS WHERE FEASIBLE USING FINAL GROUND SURVEYS. FINAL DRIVEWAY LOCATIONS WILL ALSO BE DETERMINED DURING FINAL DESIGN USING FINAL SURVEYS.

POTENTIAL NOISE ABATEMENT AREA:
THE LABELED AREAS INDICATE NOISE-SENSITIVE LOCATIONS FOR WHICH POTENTIAL NOISE BARRIERS HAVE BEEN IDENTIFIED. NOISE DETAILED ANALYSES DURING FINAL DESIGN WILL BE CONDUCTED TO DETERMINE WHETHER THESE POTENTIAL BARRIER LOCATIONS MEET THE FEASIBLE AND REASONABLE CRITERIA WITHIN THE NCDOT TRAFFIC NOISE ABATEMENT POLICY. IF THESE CRITERIA ARE MET, BARRIER CONSTRUCTION WILL OCCUR PENDING PUBLIC APPROVAL.

NOTES:
FULL CONTROL OF ACCESS IS DEFINED AS A CONNECTION TO A FACILITY PROVIDED ONLY VIA RAMPS AT INTERCHANGES. ALL CROSS-STREETS ARE GRADE-SEPARATED. NO PRIVATE DRIVEWAY CONNECTIONS ALLOWED.

NOTE:
NC ONEMAP ORTHOIMAGERY DATED FEBRUARY 6, 2017
ORANGE COUNTY PROPERTY OWNER INFORMATION
CURRENT AS OF AUGUST 28, 2018

100' 50' 0 100' 200'
(ENGLISH)

*DESIGN DATA -I-*

Functional Class. = Interstate
Design Speed = 70 mph
Max Superelev. = 10%

PRELIMINARY PLANS
DO NOT USE FOR CONSTRUCTION

INCOMPLETE PLANS
DO NOT USE FOR R/W ACQUISITION

TRAFFIC DIAGRAM
-Y3- NEW HOPE CHURCH RD SR 1725
ADT 2018
ADT 2045
K 9,107
D 56.00
619 3,000
3,000
41,496
76,000
L 0.40
L 0.40
540 2,000
1,400 4,000
4,000
8,000

-Y3- NEW HOPE CHURCH RD SR 1725

PROPOSED TYPICAL SECTION
-I- (I-40 HARRIET MOREHEAD BERRY FWY.)

MATCHLINE TO SHEET 2
MATCHLINE TO SHEET 4

# DESIGN PUBLIC MEETING MAP

**PROJECT 34178.1.3 (I-3306A)**
**F.A. PROJECT: IMS-040-4(148)259**

## ORANGE COUNTY

**WIDENING OF I-40 FROM I-85 TO THE DURHAM COUNTY LINE**
**ALTERNATE 4B**
**SHEET 4 OF 6**










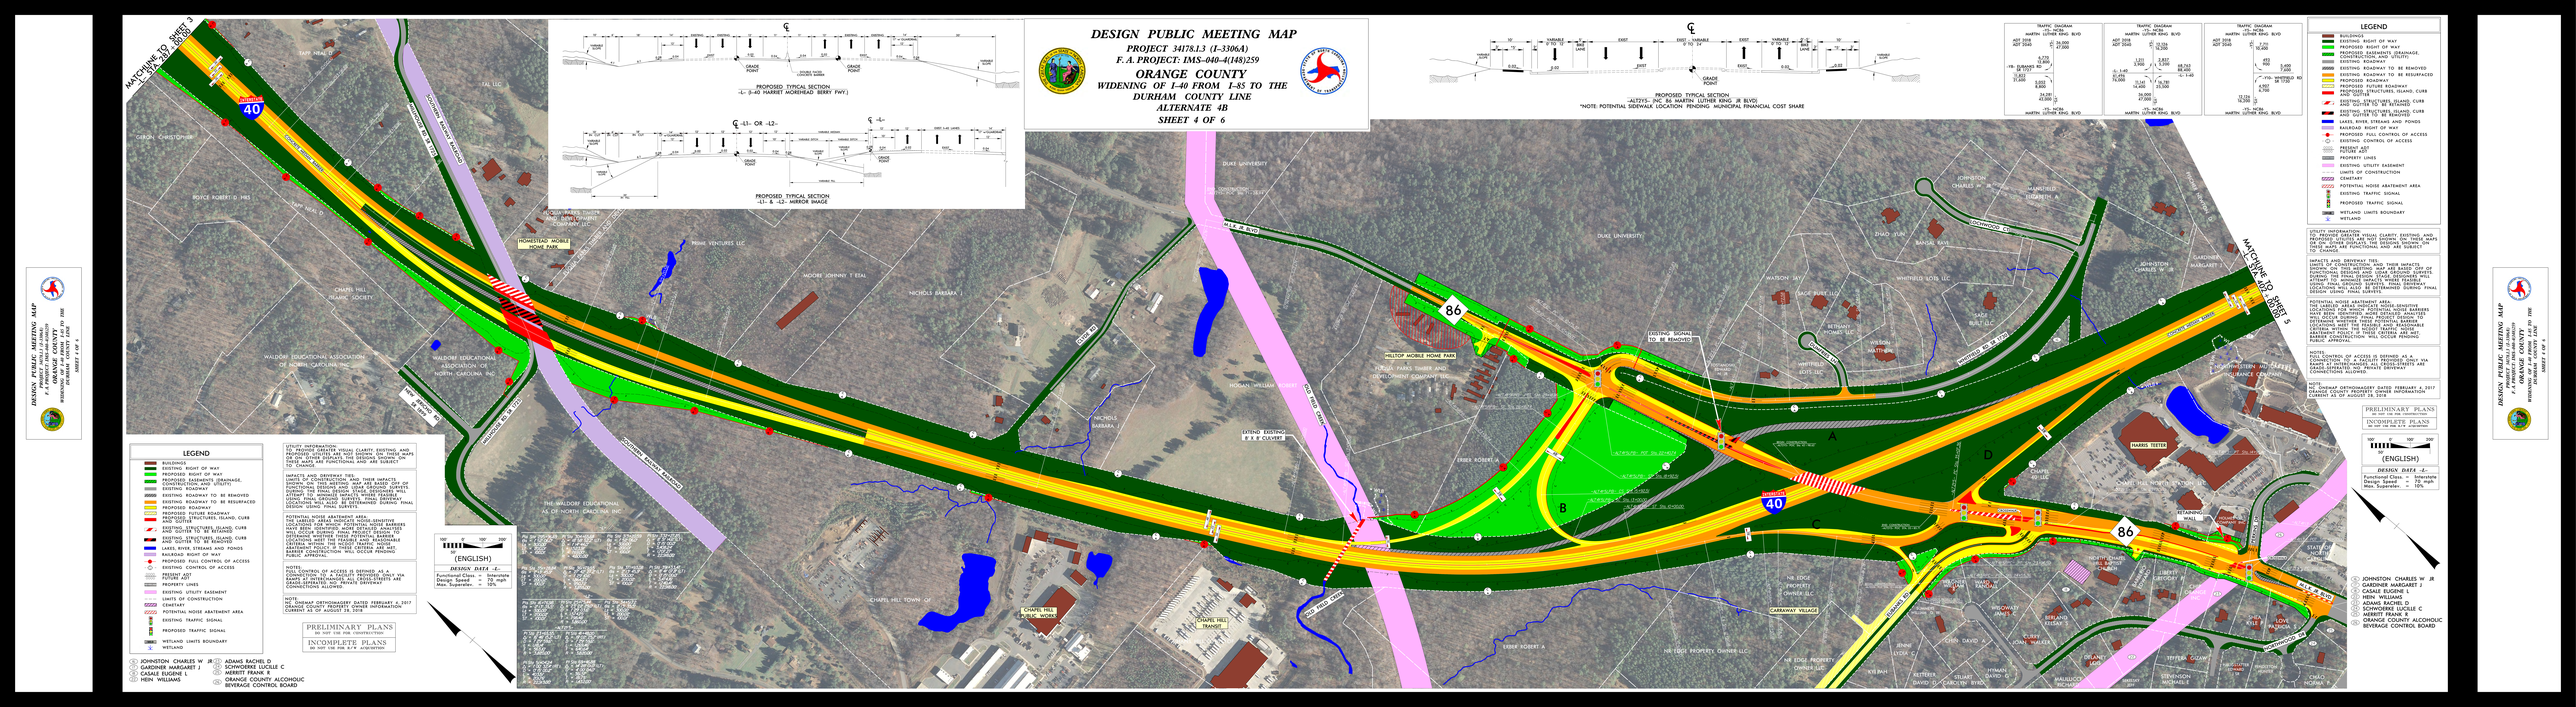

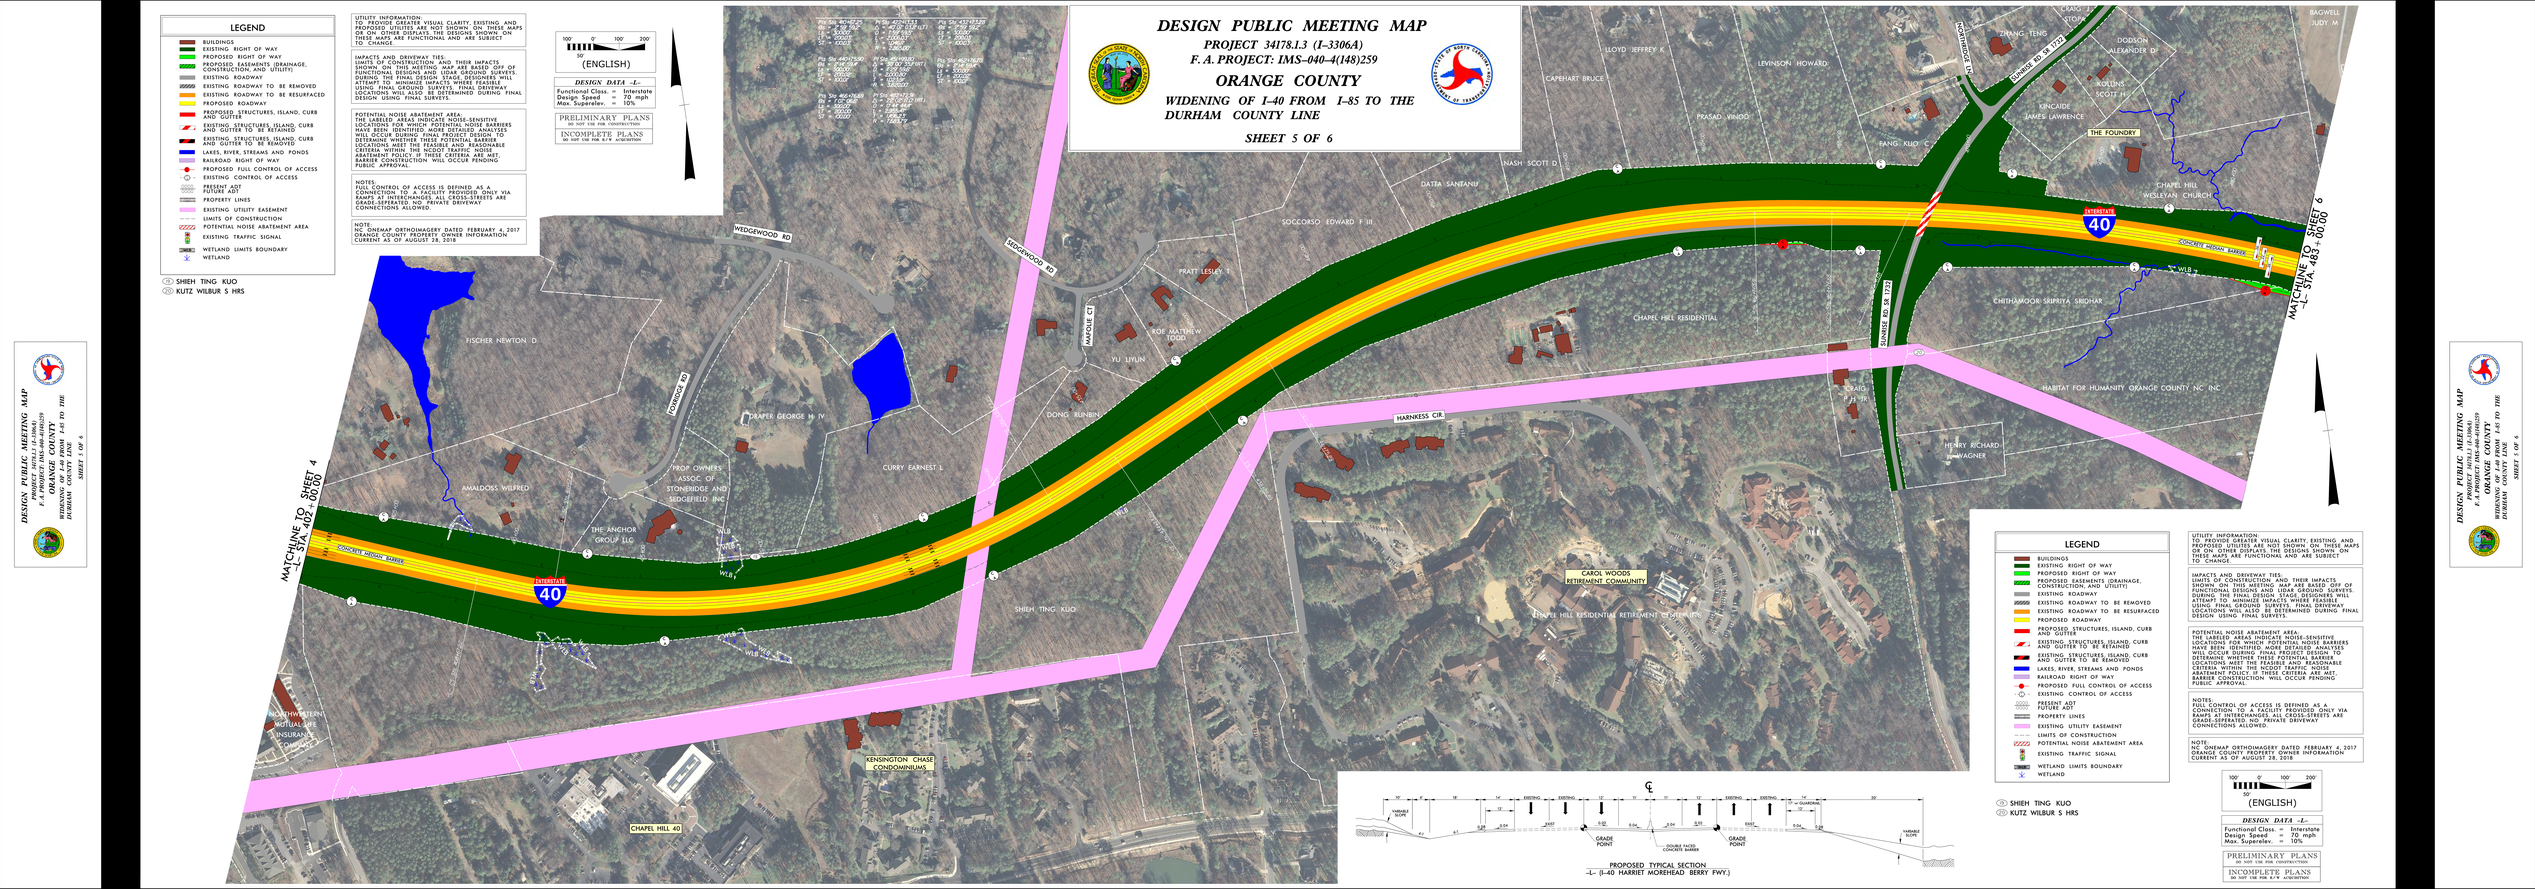
DESIGN PUBLIC MEETING MAP
PROJECT 34178.1.3 (I-3306A)
F. A. PROJECT: IMS-040-4(148)259
ORANGE COUNTY
WIDENING OF I-40 FROM I-85 TO THE DURHAM COUNTY LINE
SHEET 5 OF 6
LEGEND
BUILDINGS
EXISTING RIGHT OF WAY
PROPOSED RIGHT OF WAY
PROPOSED EASEMENTS (DRAINAGE, CONSTRUCTION, AND UTILITY)
EXISTING ROADWAY
EXISTING ROADWAY TO BE REMOVED
EXISTING ROADWAY TO BE RESURFACED
PROPOSED ROADWAY
PROPOSED, STRUCTURES, ISLAND, CURB AND GUTTER
EXISTING, STRUCTURES, ISLAND, CURB AND GUTTER TO BE RETAINED
EXISTING, STRUCTURES, ISLAND, CURB AND GUTTER TO BE REMOVED
LAKES, RIVER, STREAMS AND PONDS
RAILROAD RIGHT OF WAY
PROPOSED FULL CONTROL OF ACCESS
EXISTING CONTROL OF ACCESS
PRESENT ADT
FUTURE ADT
PROPERTY LINES
EXISTING UTILITY EASEMENT
LIMITS OF CONSTRUCTION
POTENTIAL NOISE ABATEMENT AREA
EXISTING TRAFFIC SIGNAL
WETLAND LIMITS BOUNDARY
WETLAND
UTILITY INFORMATION:
TO PROVIDE GREATER VISUAL CLARITY EXISTING AND PROPOSED UTILITIES ARE NOT SHOWN ON THESE MAPS OR ON OTHER DISPLAYS. THE DESIGNS SHOWN ON THESE MAPS ARE FUNCTIONAL AND ARE SUBJECT TO CHANGE.
IMPACTS AND DRIVEWAY TIES:
LIMITS OF CONSTRUCTION AND THEIR IMPACTS SHOWN ON THIS MEETING MAP ARE BASED OFF OF LIMITED FIELD SURVEY AND AERIAL MAPPING DATA. DURING THE FINAL DESIGN STAGE, DESIGNERS WILL ATTEMPT TO MINIMIZE IMPACTS WHERE FEASIBLE LOCALIZED FINAL GROUND SURVEYS, FINAL DRIVEWAY LOCATIONS WOULD BE DETERMINED DURING FINAL DESIGN USING FINAL SURVEYS.
POTENTIAL NOISE ABATEMENT AREA:
THE LABELED AREAS INDICATE NOISE-SENSITIVE LOCATIONS FOR WHICH POTENTIAL NOISE BARRIERS MAY BE CONSIDERED. MORE DETAILED ANALYSES WILL BE PERFORMED DURING FINAL DESIGN TO DETERMINE WHETHER THESE POTENTIAL BARRIER LOCATIONS MEET THE FEASIBLE AND REASONABLE CRITERIA WITHIN THE NCDOT TRAFFIC NOISE ABATEMENT POLICY. IF THEY DO, THE NOISE BARRIER CONSTRUCTION WILL OCCUR PENDING PUBLIC APPROVAL.
NOTES:
FULL CONTROL OF ACCESS IS DEFINED AS A CONNECTION TO A FACILITY PROVIDED ONLY VIA GRADE-SEPARATED INTERCHANGES. STREETS ARE GRADE-SEPARATED. NO PRIVATE DRIVEWAY CONNECTIONS ALLOWED.
NOTE:
NC ONEMAP ORTHOIMAGERY DATED FEBRUARY 4, 2017
ORANGE COUNTY PROPERTY OWNER INFORMATION CURRENT AS OF AUGUST 28, 2018
100' 0' 100' 200'
50
(ENGLISH)
DESIGN DATA -L-
Functional Class. = Interstate
Design Speed = 70 mph
Max. Superelev. = 10%
PRELIMINARY PLANS
DO NOT USE FOR CONSTRUCTION
INCOMPLETE PLANS
DO NOT USE FOR R/W ACQUISITION
SHIEH TING KUO
KUTZ WILBUR S HRS
MATCHLINE TO SHEET 4
-L- STA 402+80.00
MATCHLINE TO SHEET 6
-L- STA 483+00.00
INTERSTATE 40
CONCRETE MEDIAN BARRIER
WLB
WEDGEWOOD RD
EDGEWOOD RD
MARDUE CT
HARNKESS CIR
DOMINICK RD
NORTHRIDGE RD
FISCHER NEWTON D
AMALDOSS WILFRED
DRAPER GEORGE H IV
PROP OWNERS ASSOC OF STONERIDGE AND SEDGEFIELD INC
THE ANCHOR GROUP LLC
CURRY EARNEST L
DONG RUNBIN
YU LIYUN
POE MATTHEW LOUIS
PRATT LESLEY T
SOCCORSO EDWARD F III
NASH SCOTT D
DATTA SANTANU
PRASAD VINOD
CAPEHART BRUCE
LLOYD JEFFREY F
LEVINSON HOWARD
FANG KUO C
ZHANG TENG
STOM
DODSON ALEXANDER DF
KOLLINS SCOTT H
KINCAIDE JAMES LAWRENCE
THE FOUNDRY
BAGWELL JUDY M
CHAPEL HILL WESLEYAN CHURCH
CHAPEL HILL RESIDENTIAL
EMTHAMOOR SRIPRIYA SRIDHAR
CRAIG J H
HABITAT FOR HUMANITY ORANGE COUNTY NC INC
HENRY RICHARD WAGNER
CAROL WOODS RETIREMENT COMMUNITY
CHAPEL HILL RESIDENTIAL RETIREMENT COMMUNITY
NORTHWESTERN MUTUAL LIFE INSURANCE COMPANY
KENSINGTON CHASE CONDOMINIUMS
CHAPEL HILL 40
PROPOSED TYPICAL SECTION
-L- (I-40 HARRIET MOREHEAD BERRY FWY.)
GRADE POINT
DOUBLE FACED CONCRETE BARRIER
VARIABLE SLOPE
4' GUARDRAIL
EXISTING
EAST
WEST

# DESIGN PUBLIC MEETING MAP

**PROJECT 34178.1.3 (I–3306A)**
**F. A. PROJECT: IMS–040–4(148)259**

## ORANGE COUNTY

**WIDENING OF I–40 FROM I–85 TO THE DURHAM COUNTY LINE**

**SHEET 6 OF 6**

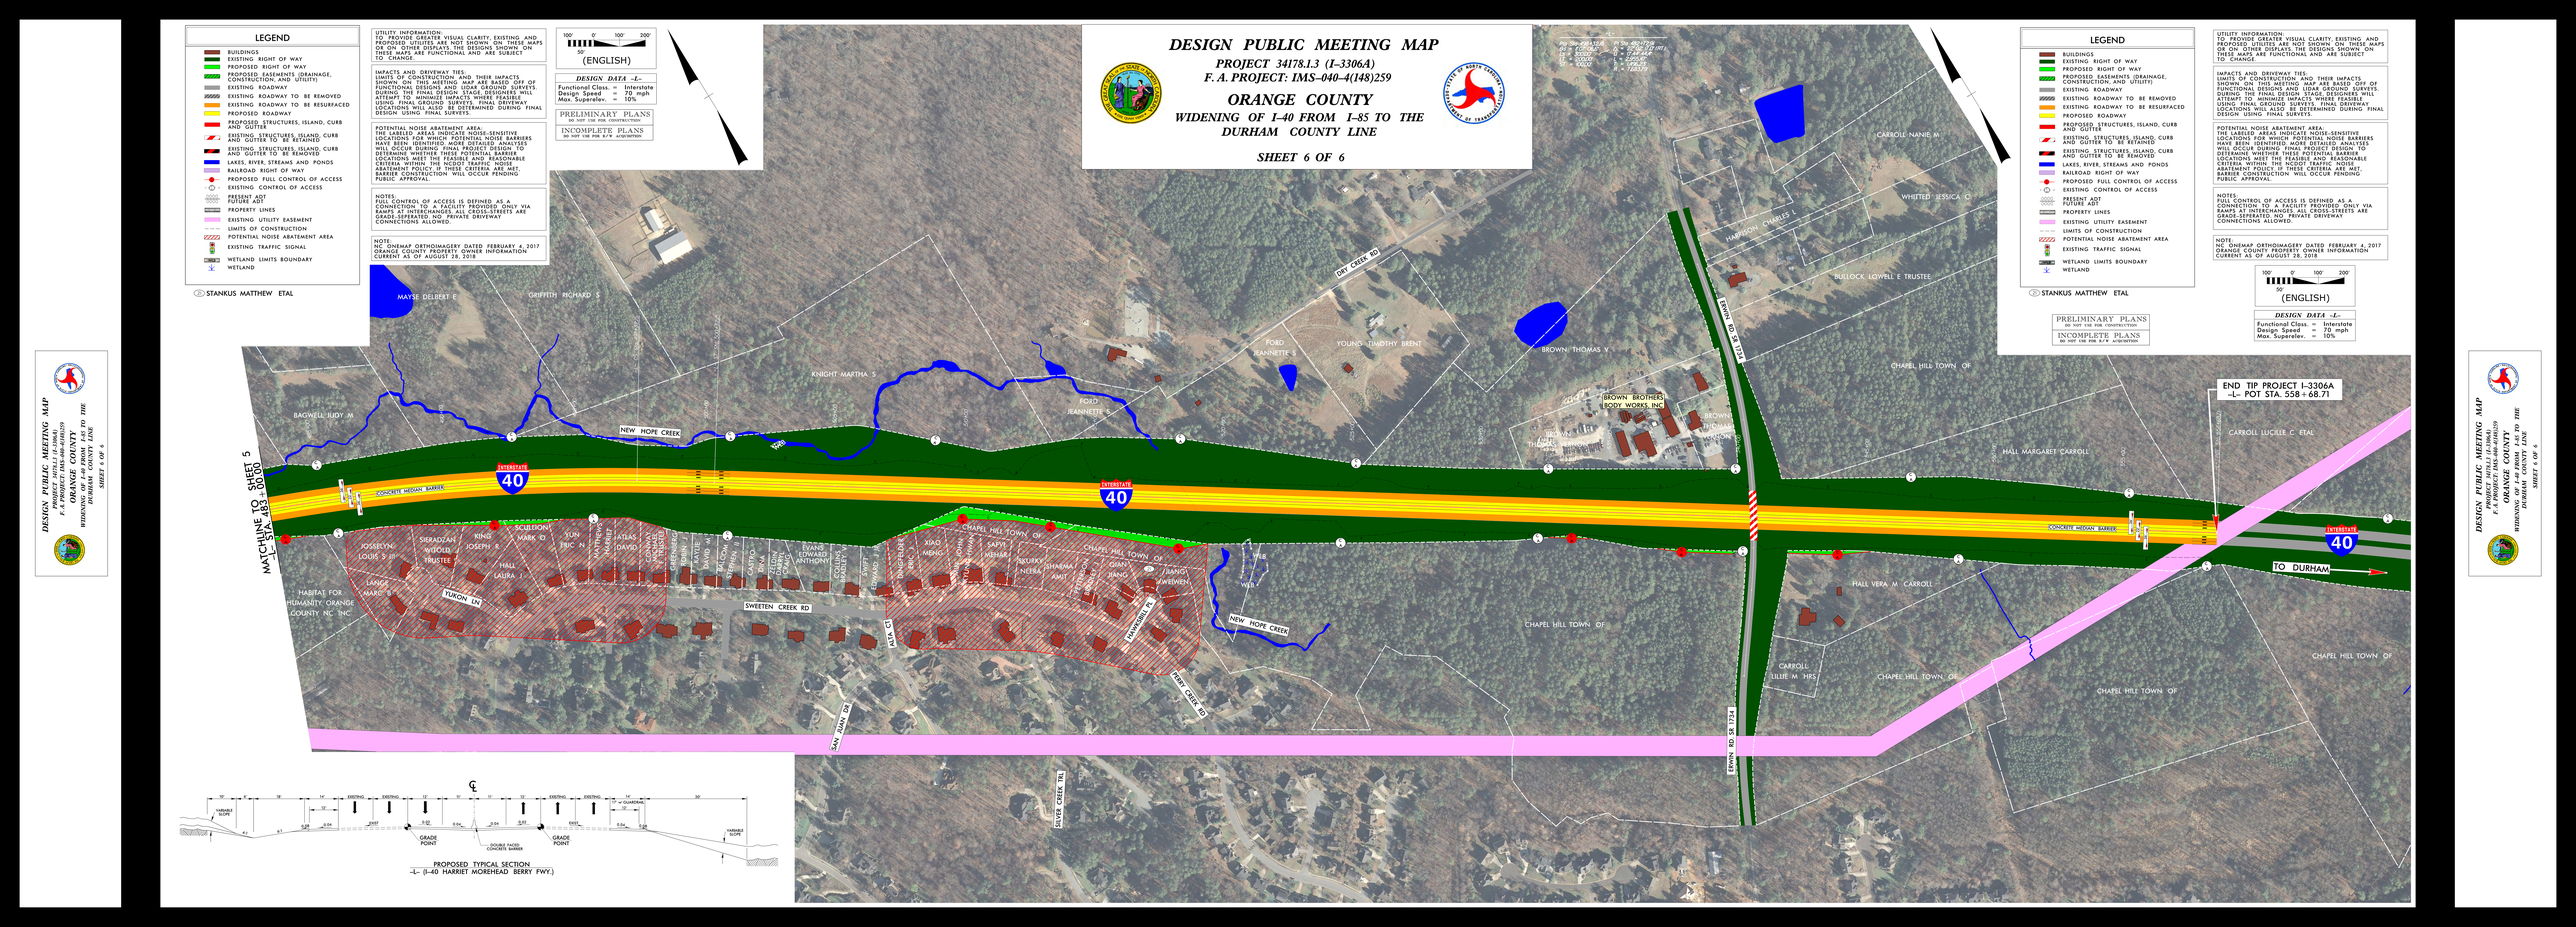


DESIGN PUBLIC MEETING MAP
PROJECT 34178.1.3 (I–3306A)
F. A. PROJECT: IMS–040–4(148)259
ORANGE COUNTY
WIDENING OF I–40 FROM I–85 TO THE DURHAM COUNTY LINE
SHEET 6 OF 6

DESIGN PUBLIC MEETING MAP
PROJECT 34178.1.3 (I–3306A)
F. A. PROJECT: IMS–040–4(148)259
ORANGE COUNTY
WIDENING OF I–40 FROM I–85 TO THE DURHAM COUNTY LINE
SHEET 1 OF 6