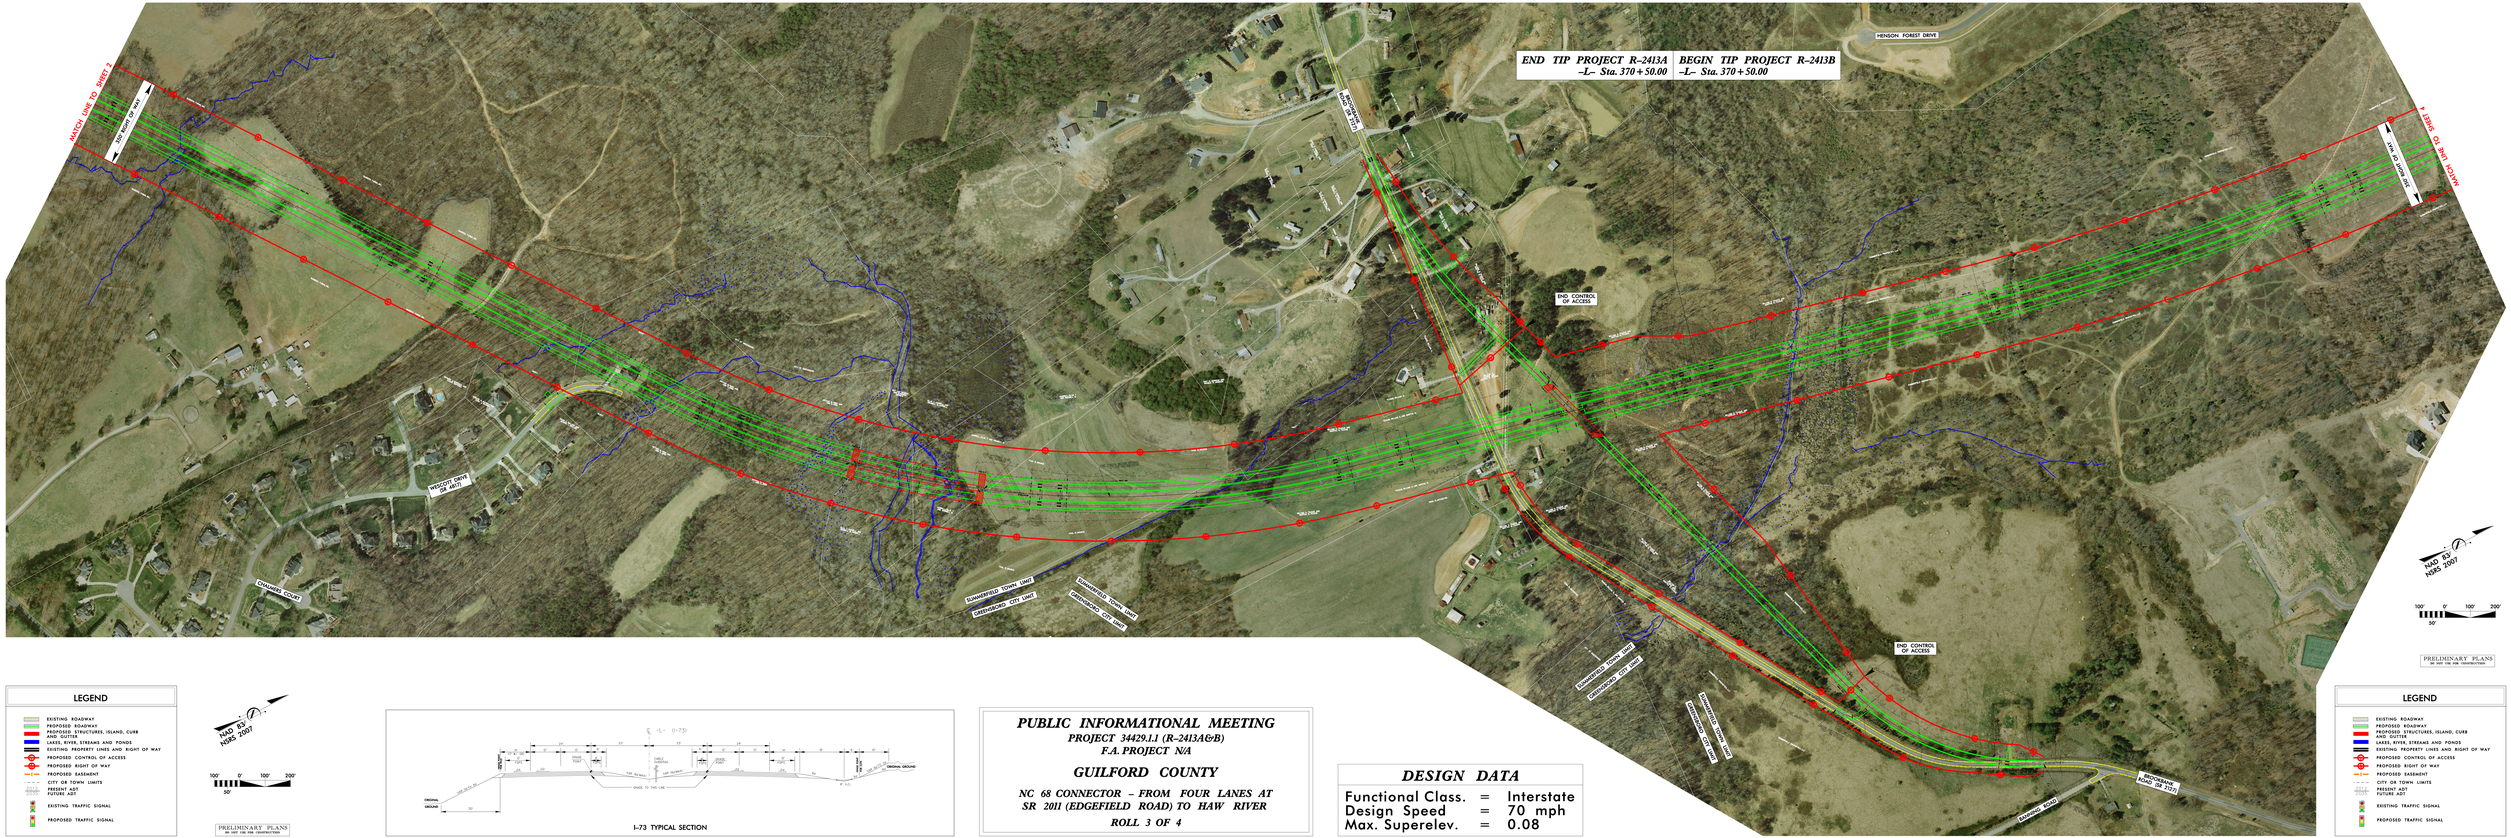

LEGEND

- EXISTING ROADWAY
- PROPOSED ROADWAY
- PROPOSED STRUCTURES, ISLAND, CURB AND GUTTER
- LAKES, RIVER, STREAMS AND PONDS
- EXISTING PROPERTY LINES AND RIGHT OF WAY
- PROPOSED CONTROL OF ACCESS
- PROPOSED RIGHT OF WAY
- PROPOSED EASEMENT
- CITY OR TOWN LIMITS
- PRESENT ADT / FUTURE ADT
- EXISTING TRAFFIC SIGNAL
- PROPOSED TRAFFIC SIGNAL

NAD 83
NSRS 2007

100' 0' 100' 200'
50'

PRELIMINARY PLANS
DO NOT USE FOR CONSTRUCTION

℄ -L- (I-73)
24'
12'
12'
24'
12'
12'
12