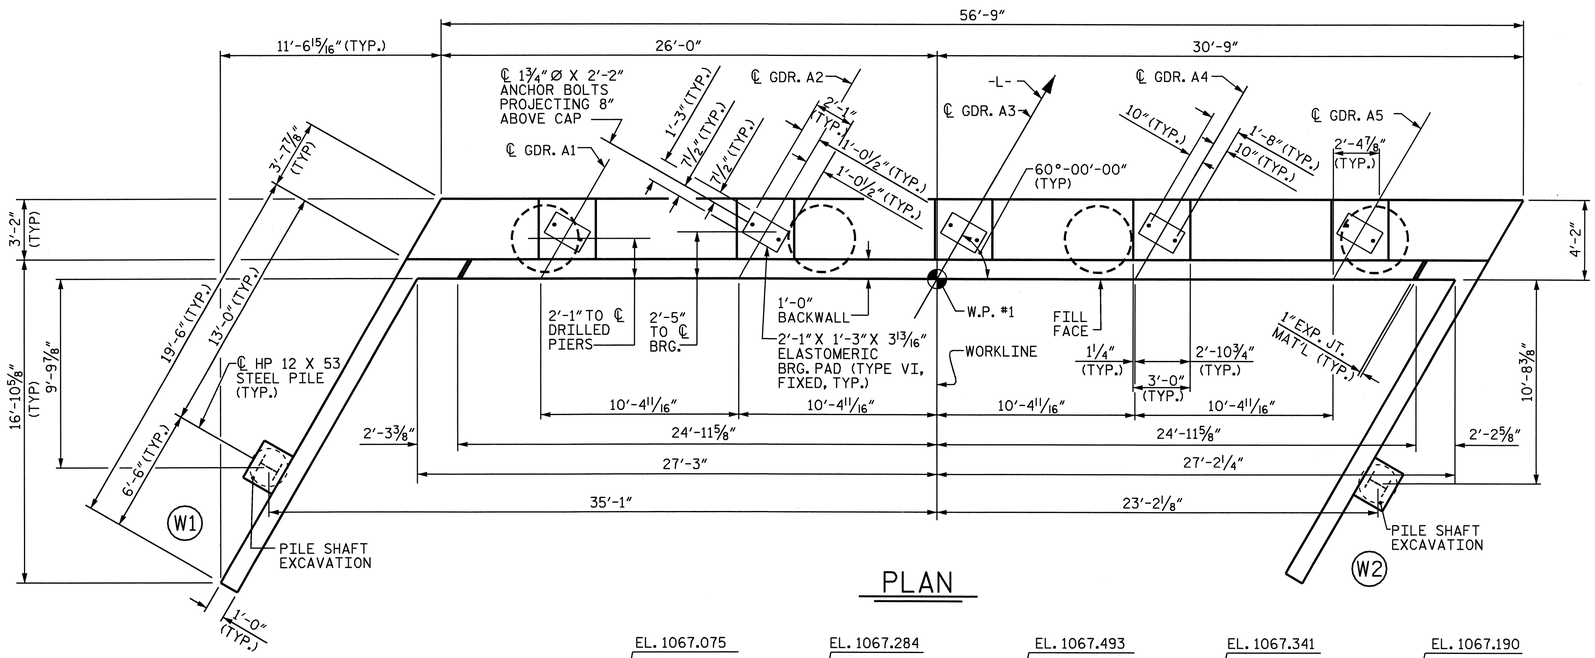


## PLAN

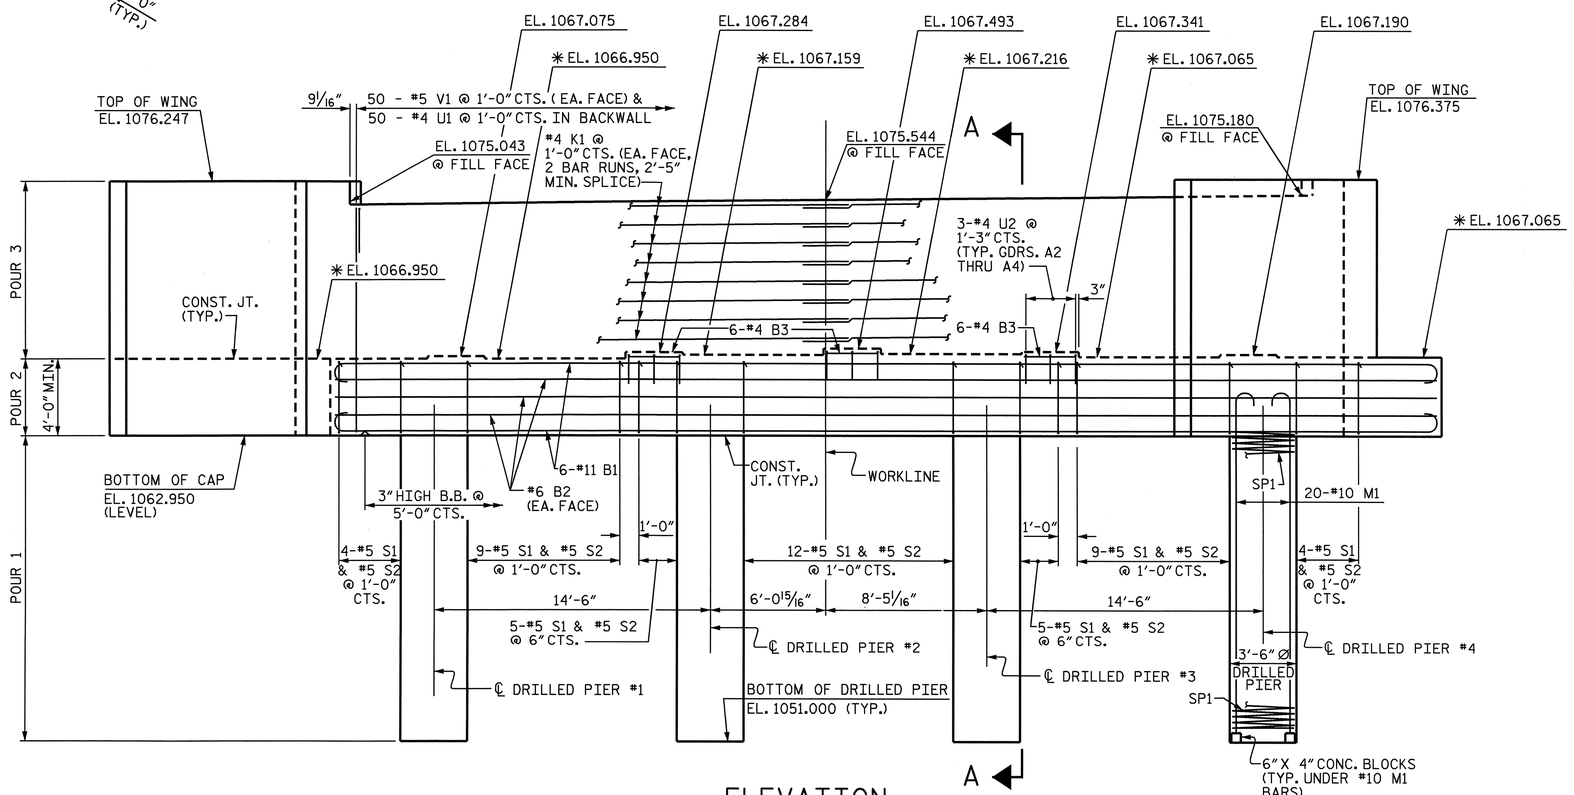


## ELEVATION

WING BRACE PILES NOT SHOWN FOR CLARITY.
REINFORCING STEEL & DETAILS ARE TYPICAL FOR EACH DRILLED PIER.

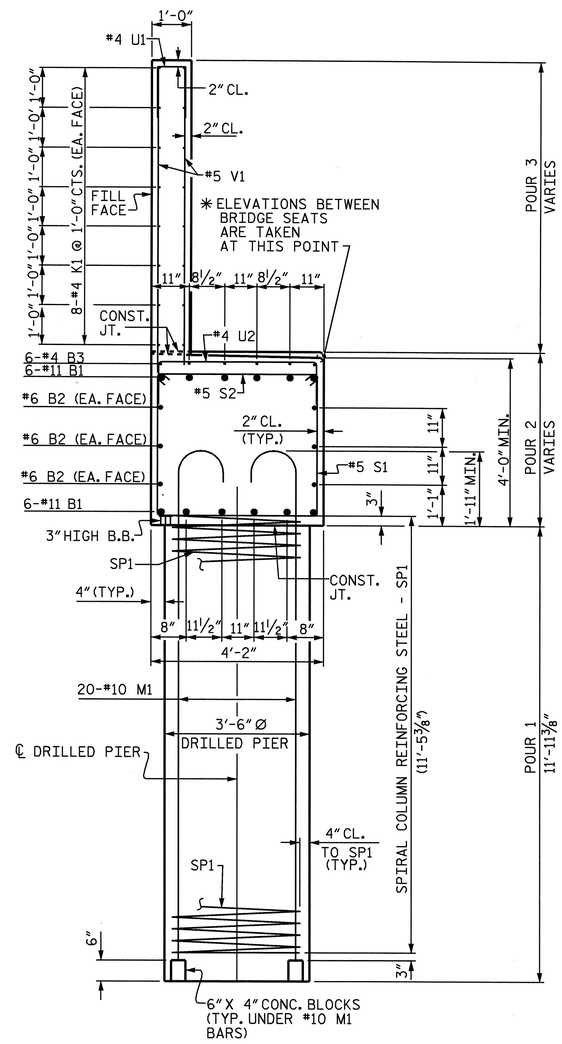


## SECTION A-A

REINFORCING STEEL & DETAILS ARE TYPICAL FOR EACH DRILLED PIER

PROJECT NO. B-3419

BURKE COUNTY

STATION: 20+15.00 -L-

SHEET 1 OF 3

STATE OF NORTH CAROLINA
DEPARTMENT OF TRANSPORTATION
RALEIGH

SUBSTRUCTURE
END BENT 1

NORTH CAROLINA PROFESSIONAL SEAL 20724 ENGINEER STEVEN DOUGLAS RACKLEY

Steven Douglas Rackley 8/24/04

| REVISIONS | | | | | | SHEET NO. |
|---|---|---|---|---|---|---|
| NO. | BY: | DATE: | NO. | BY: | DATE: | S-13 |
| 1 | | | 3 | | | TOTAL SHEETS |
| 2 | | | 4 | | | 23 |

DRAWN BY : A.R.CHESSON DATE : 10-03
CHECKED BY : K.D.LAYNE DATE : 1-04

24-AUG-2004 08:33
w:\squads\B3419\FinalPlans\B3419_sd_e1_01.dgn
klayne