STATE PROJECT NO.	SHEET NO.	TOTAL SHEETS
8.2852001		8 OF 8
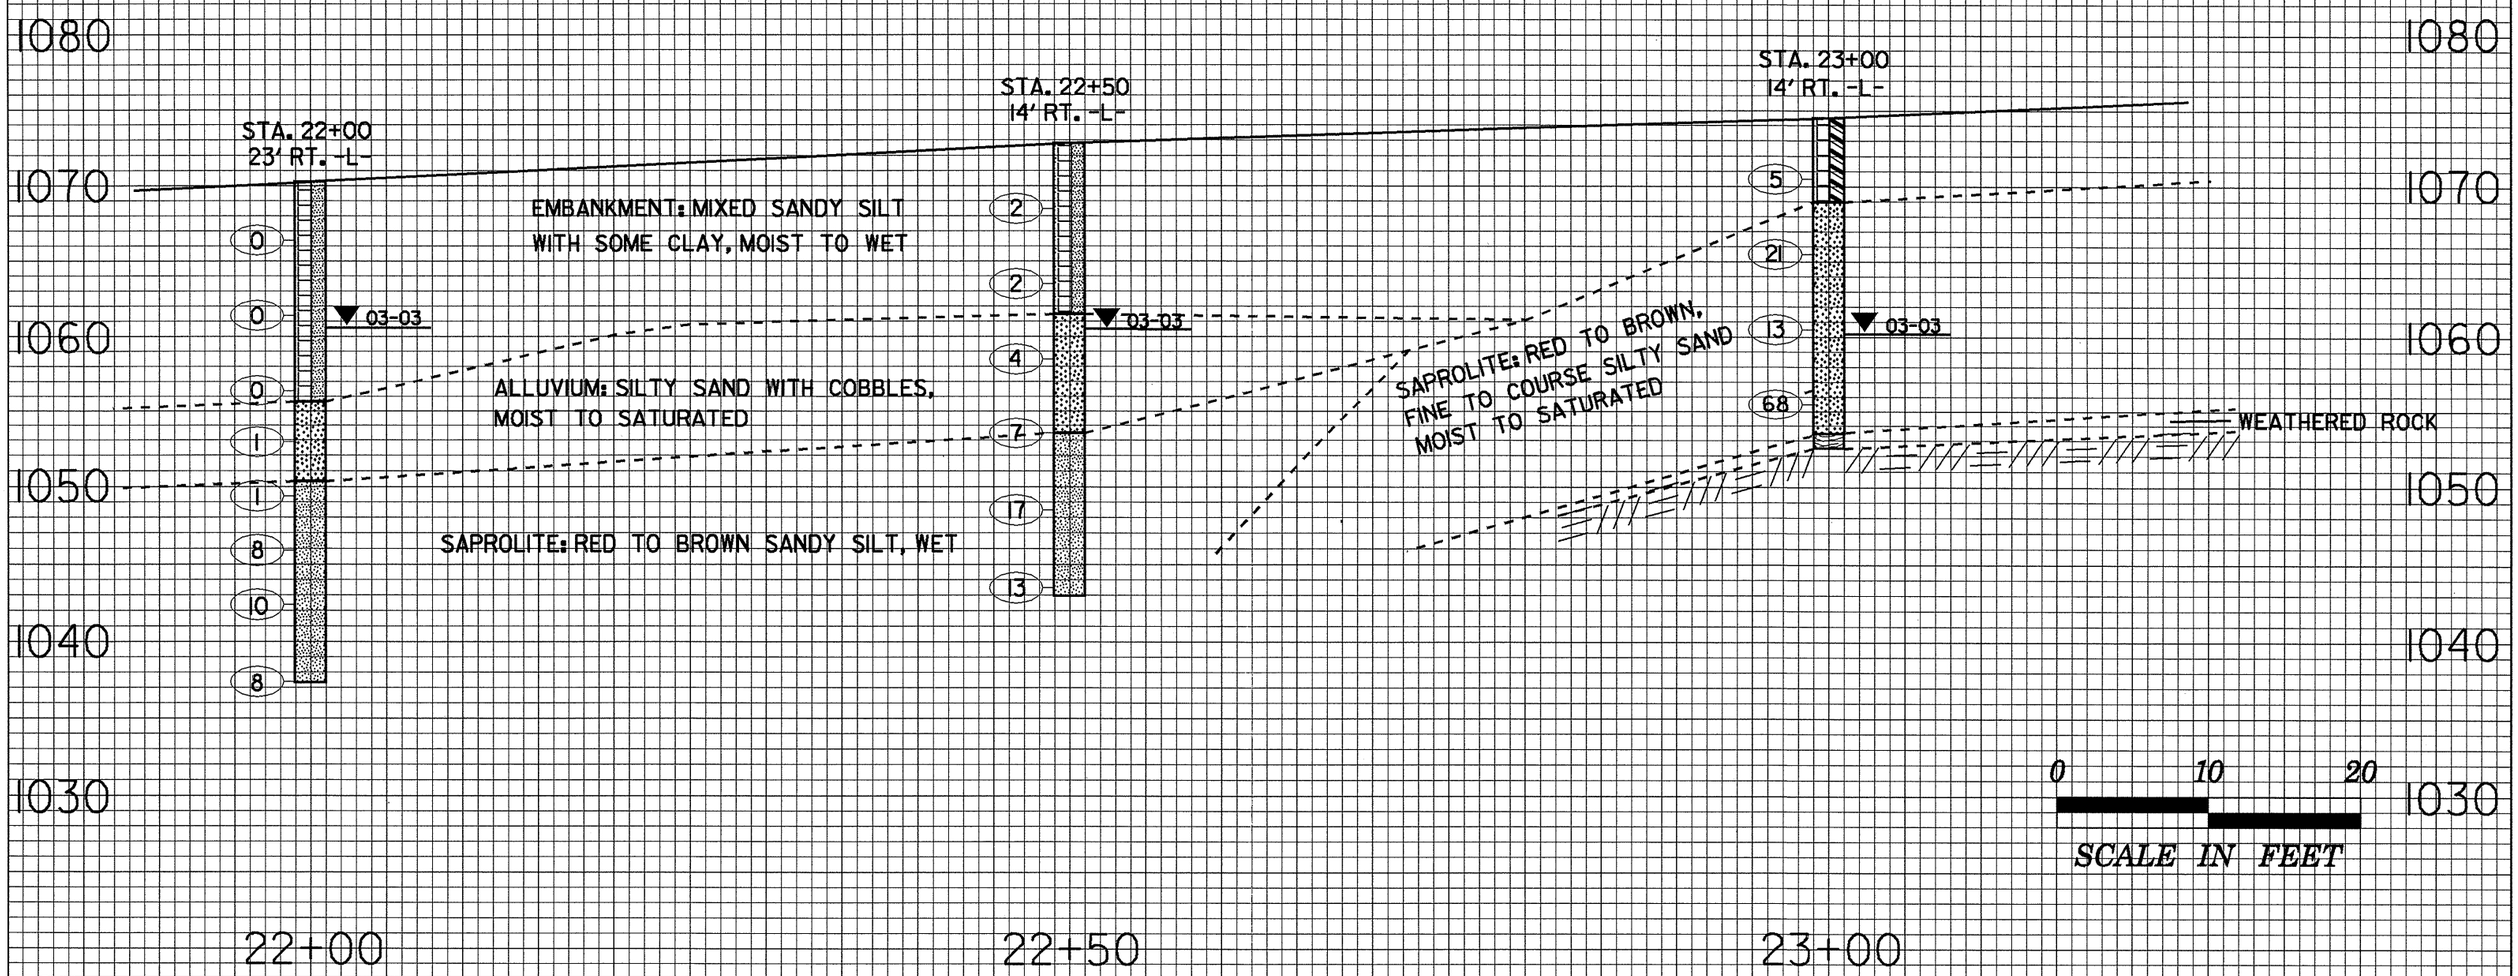
PROFILE
RET. WALL