0 10	PROJ. REFERENCE NO.	SHEET NO.
	B-3419	X-2
	-L- (SR 1223)	

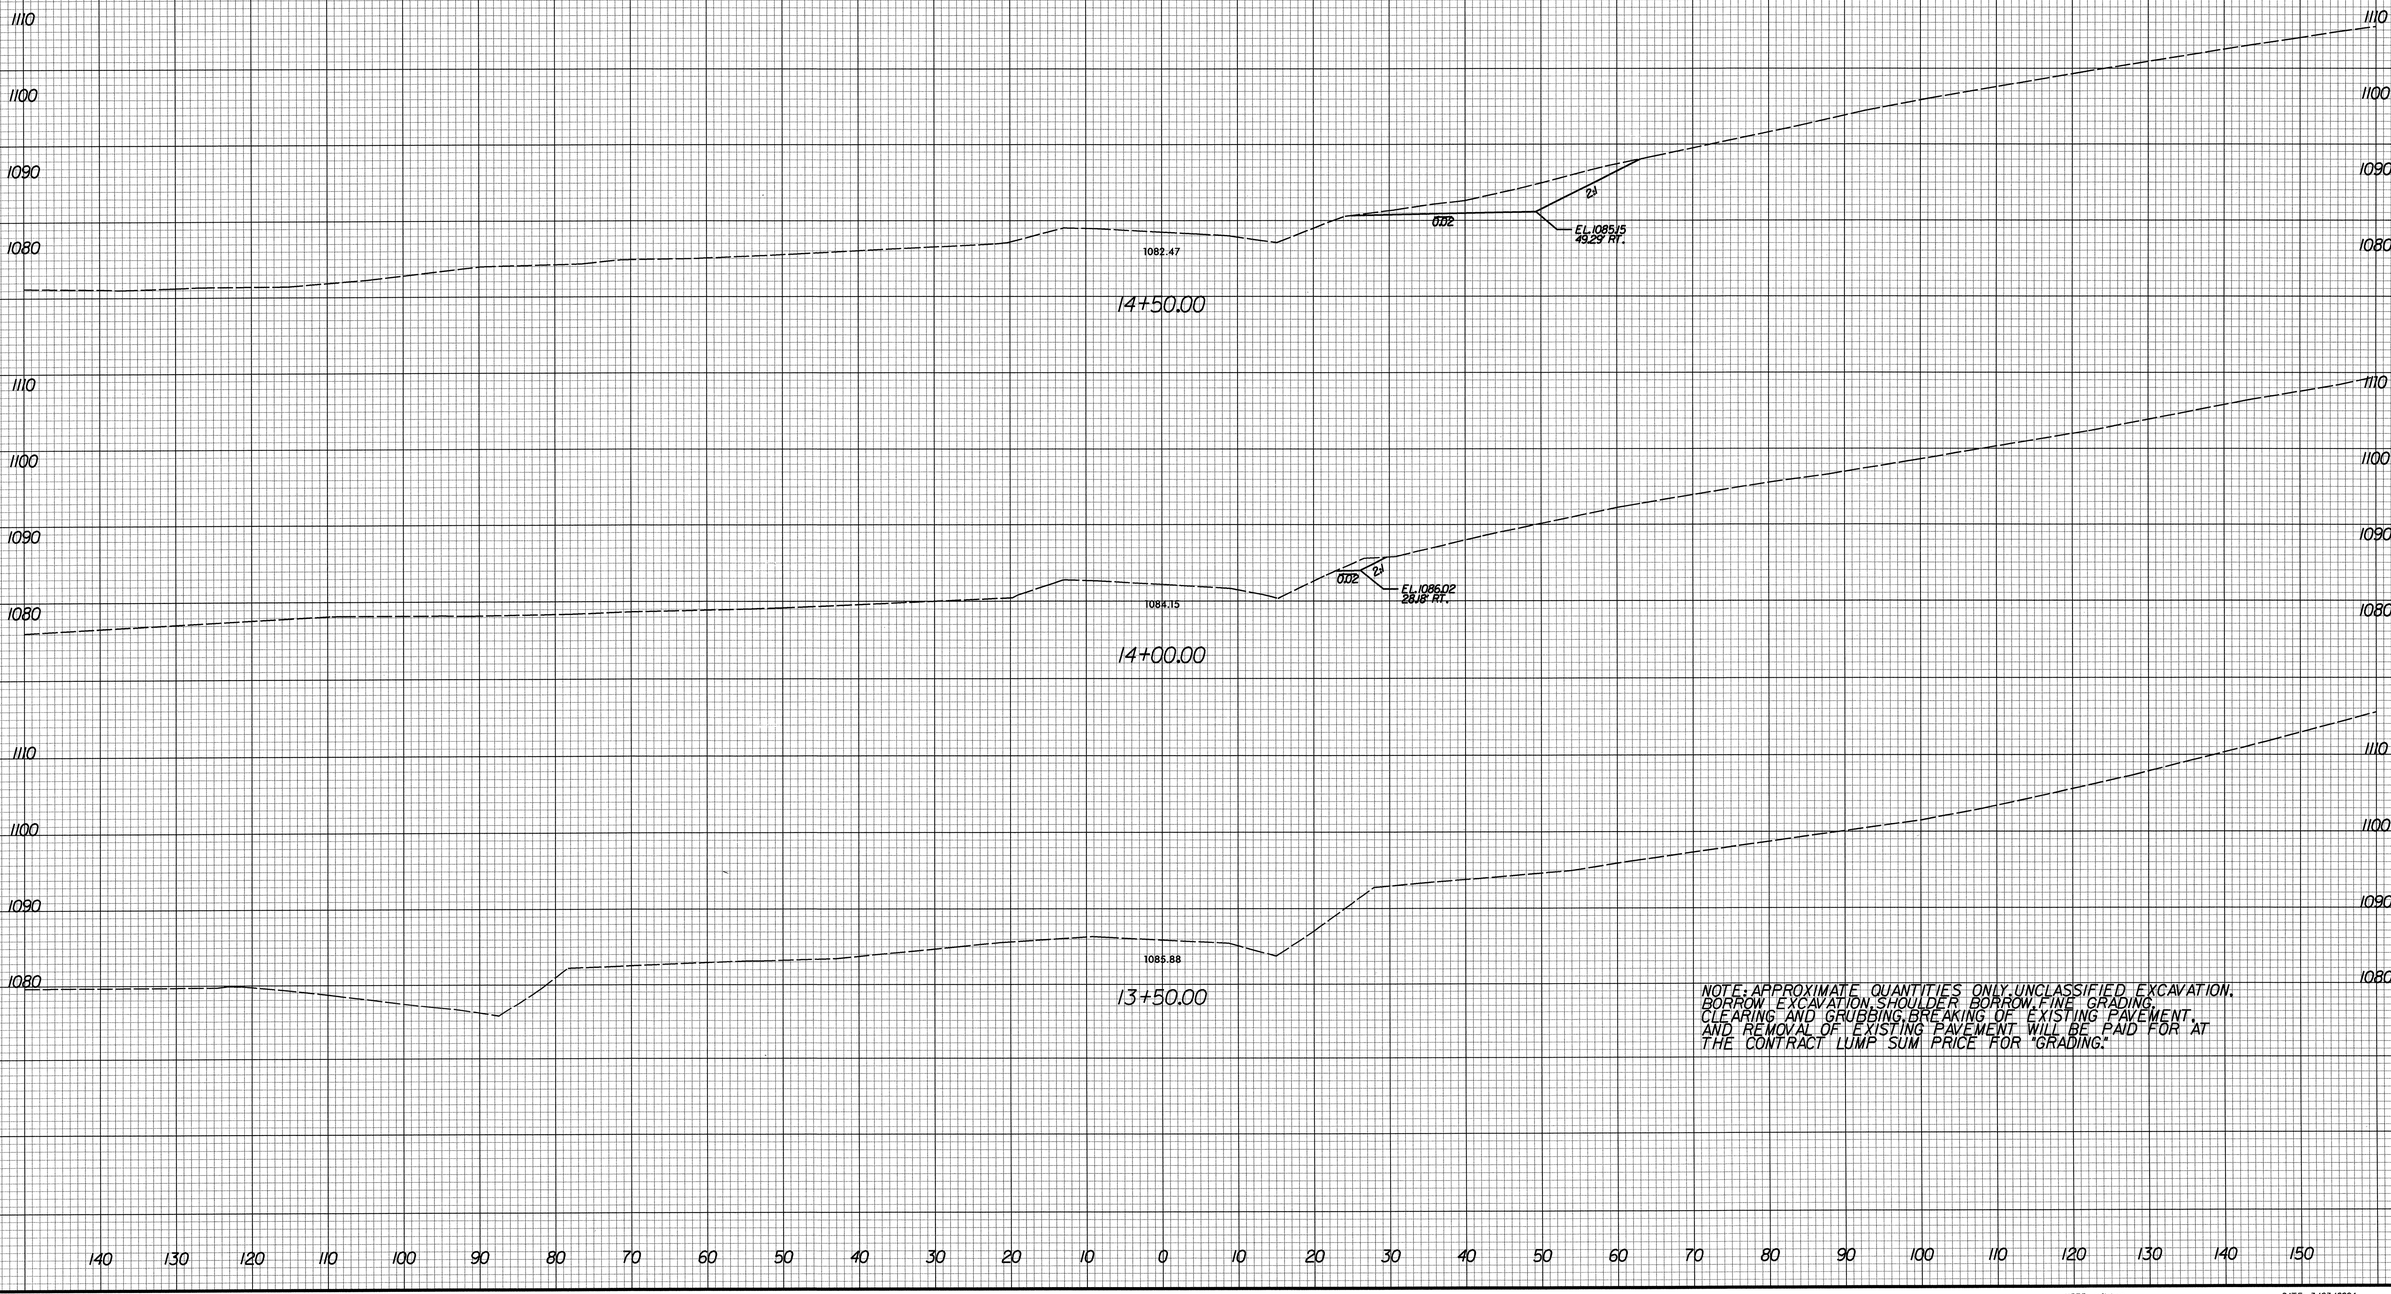

NOTE: APPROXIMATE QUANTITIES ONLY. UNCLASSIFIED EXCAVATION, BORROW EXCAVATION, SHOULDER BORROW, FINE GRADING, CLEARING AND GRUBBING, BREAKING OF EXISTING PAVEMENT, AND REMOVAL OF EXISTING PAVEMENT WILL BE PAID FOR AT THE CONTRACT LUMP SUM PRICE FOR "GRADING."

USER: nelidson
DGN: K:\59749\B-3419\Roadway\Xsc\Xp\b3419_rdy_xp1.dgn
DATE: 3/23/2004
09:41:51