PROJECT REFERENCE NO.	SHEET NO.
B-4334	UO-3

UTILITIES BY OTHERS

NOTE:
ALL PROPOSED UTILITY WORK SHOWN ON THIS SHEET WILL BE DONE BY OTHERS

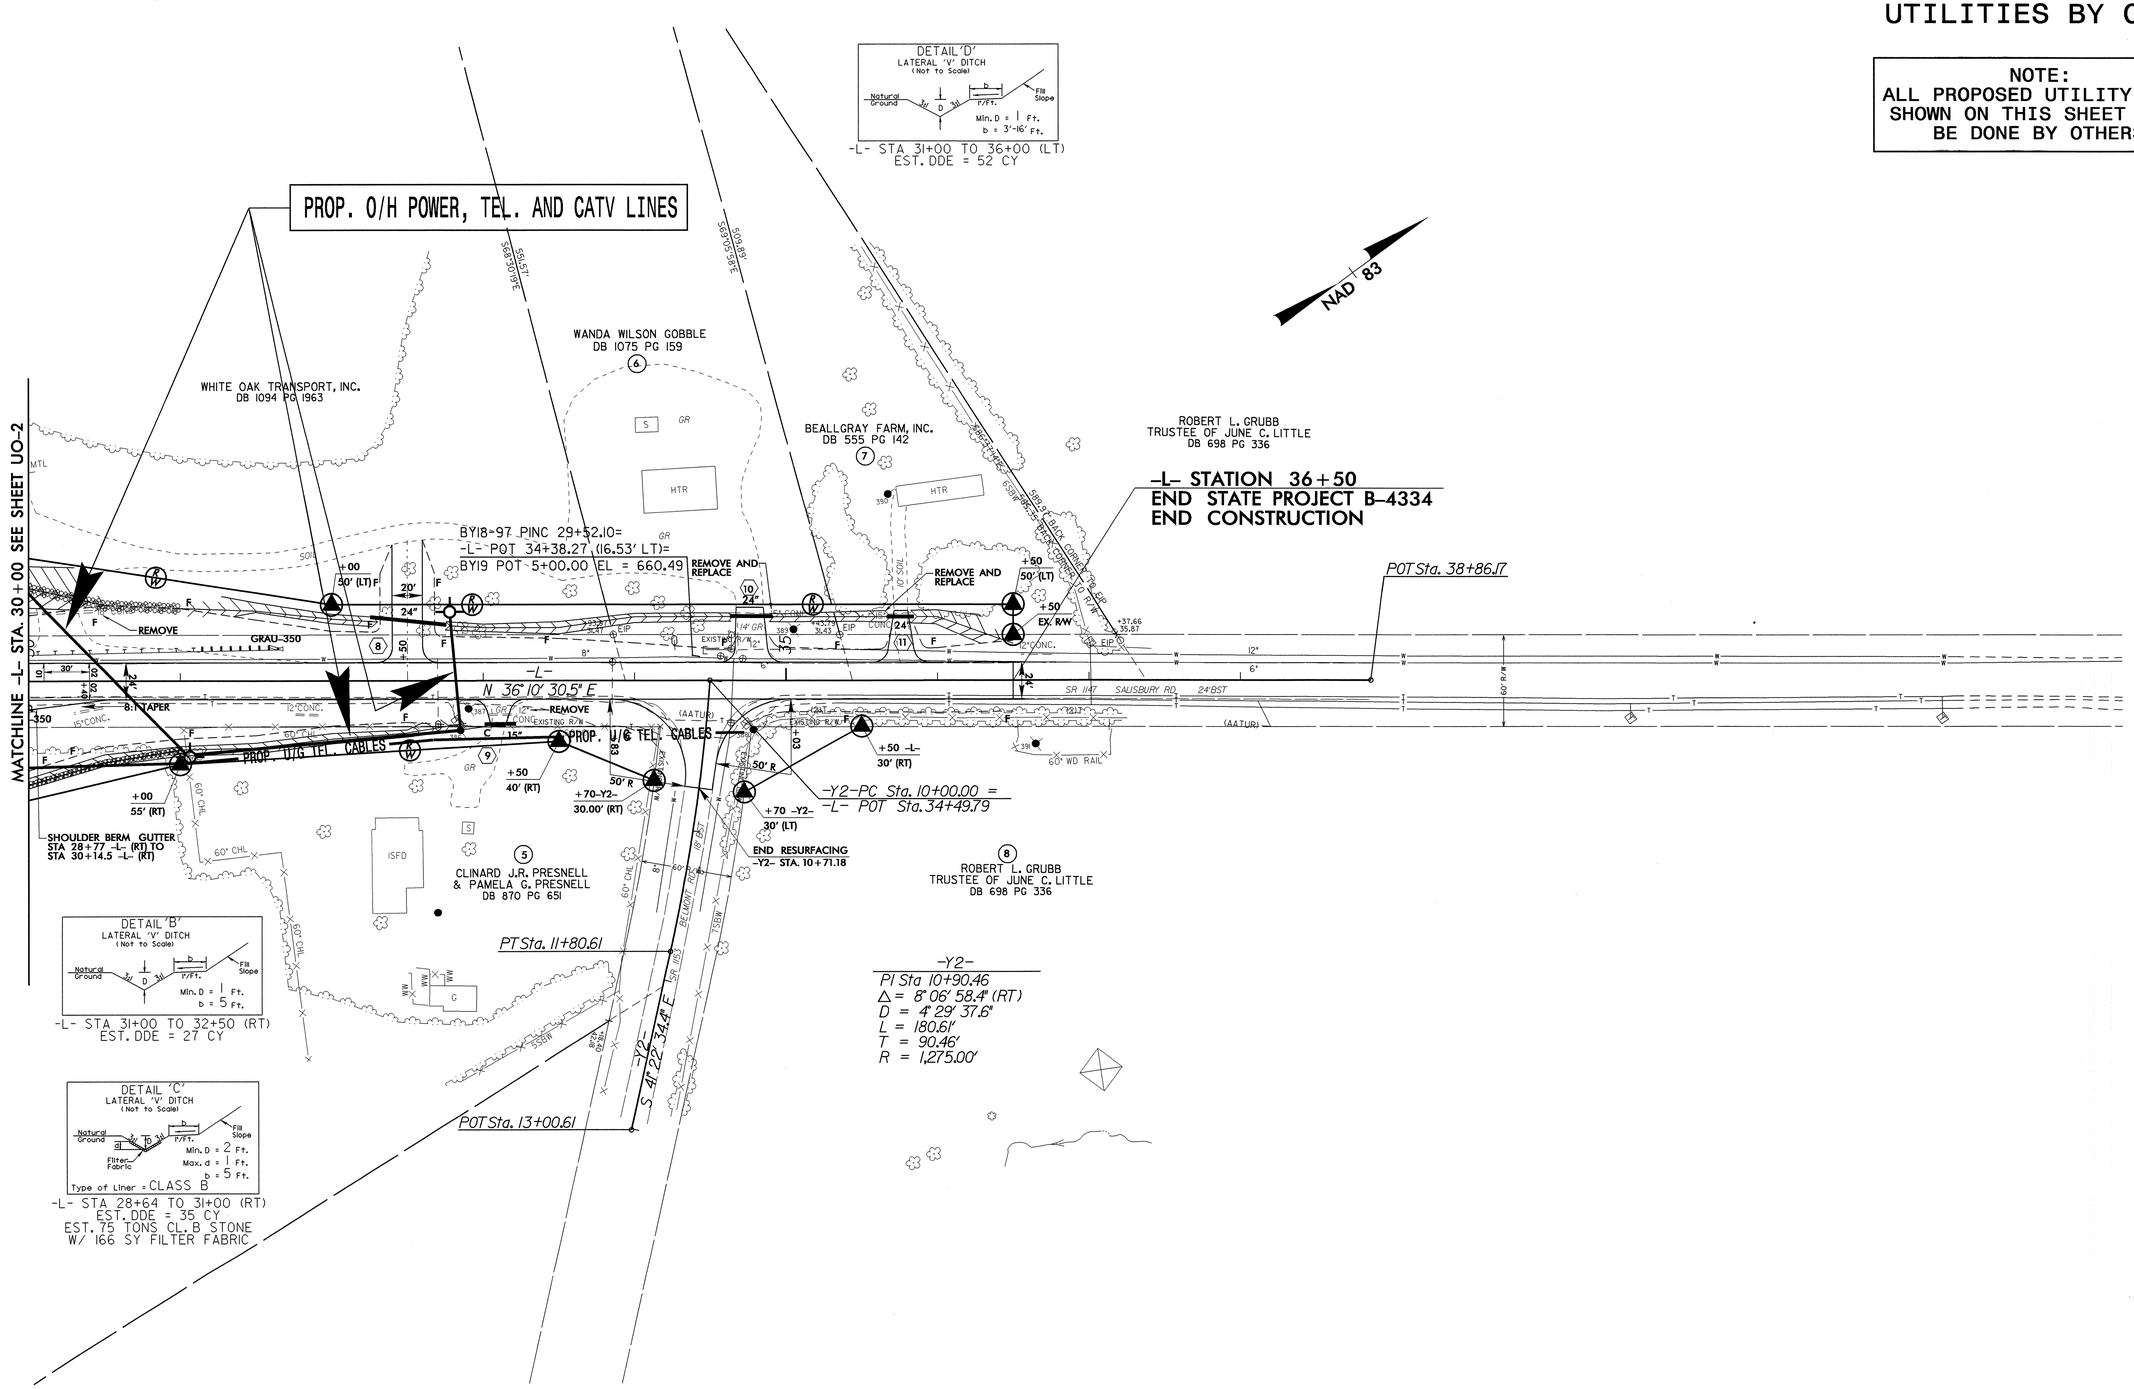

8/17/99

22-AUG-2003 13:34
R:\Utilities\Rdy_Ut\Proj\B4334s5_U03_ut_psh.dgn
rhamdan AT PS2145T8