PROJECT REFERENCE NO.	SHEET NO.
1-2102	EC-3/CONST.4
R/W SHEET NO.	4
ROADWAY DESIGN ENGINEER	HYDRAULICS ENGINEER

NOTE:
PLACE TEMPORARY ROCK SEDIMENT DAMS TYPE- B AND TEMPORARY ROCK SILT CHECKS TYPE-A AT DRAINAGE OUTLETS.

CLEARING AND GRUBBING
EROSION CONTROL FOR
CONSTRUCTION SHEET 4

DATUM DESCRIPTION

THE LOCALIZED COORDINATE SYSTEM DEVELOPED FOR THIS PROJECT IS BASED ON THE STATE PLANE COORDINATES ESTABLISHED BY NCGS FOR MONUMENT "GPS I-2102-1"
WITH NAD 83 STATE PLANE GRID COORDINATES OF
NORTHING: 828887.0620(ft) EASTING: 1582282.4340(ft)
THE AVERAGE COMBINED GRID FACTOR USED ON THIS PROJECT (GROUND TO GRID) IS: 0.99993054
THE N.C. LAMBERT GRID BEARING AND
LOCALIZED HORIZONTAL GROUND DISTANCE FROM
"GPS I-2102-1" TO -L- 8+90.00 STATION (supplied by roadway) IS
N 87° 01' 19" E 2194.04'
ALL LINEAR DIMENSIONS ARE LOCALIZED HORIZONTAL DISTANCES
VERTICAL DATUM USED IS NGVD 29

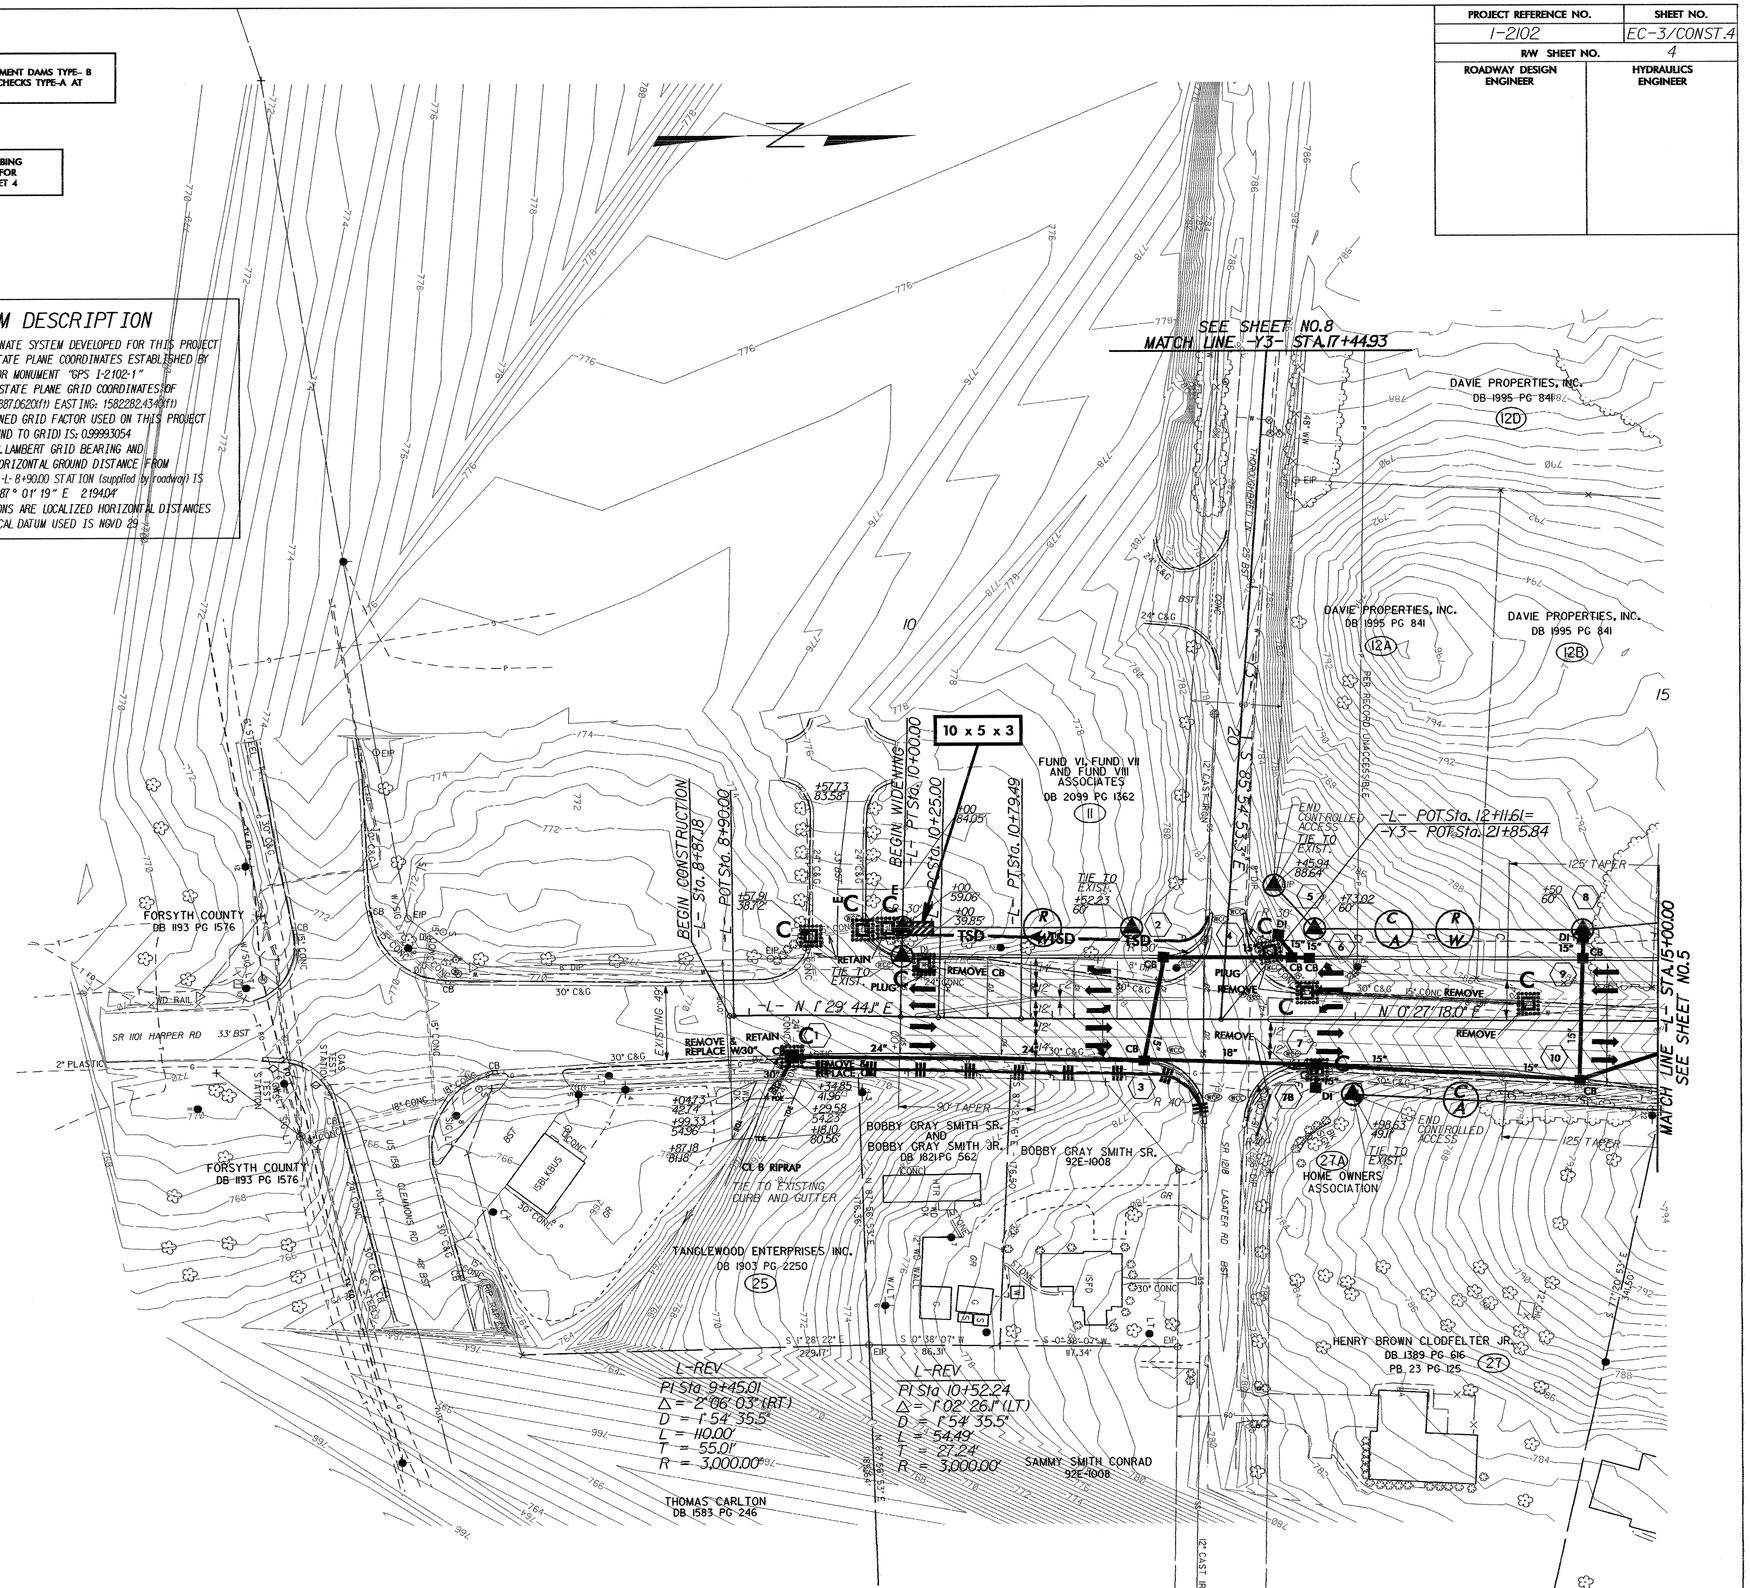

8/17/99

14-JUL-2004 17:20
d:\reu\tip\interstate\I-2102\ps4REV.psh
pblackburn A