PROJ. REFERENCE NO.	SHEET NO.
I-2102	PM-3

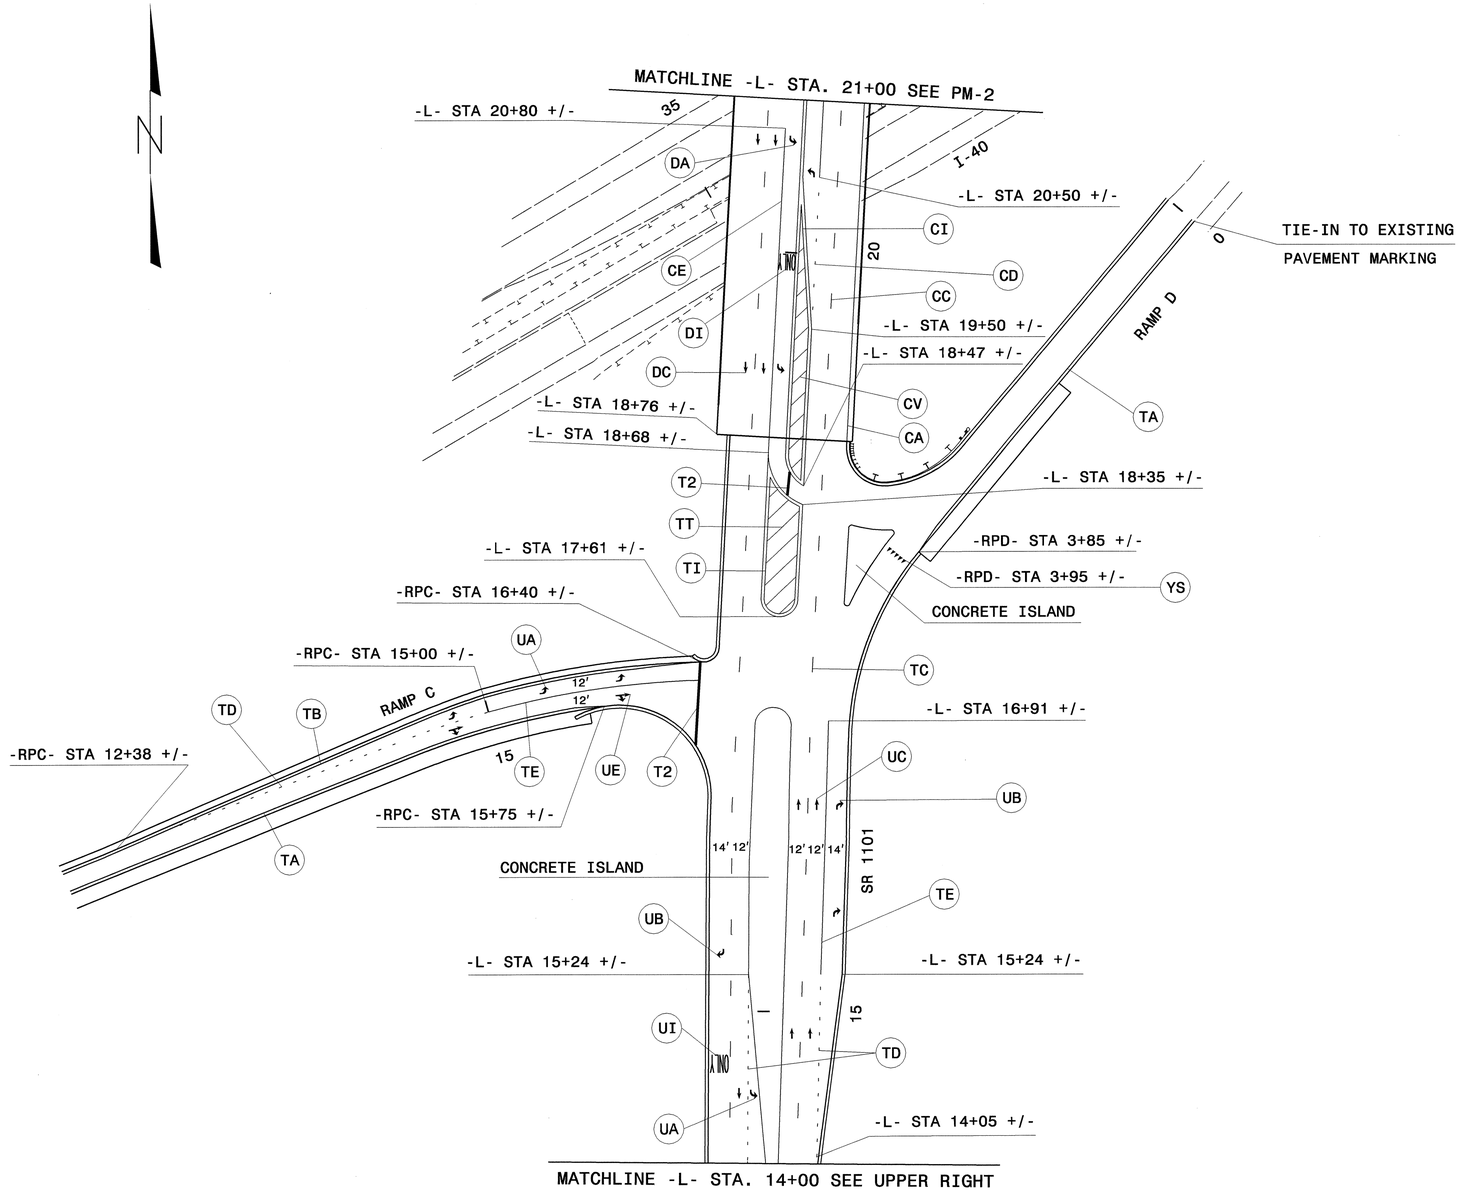

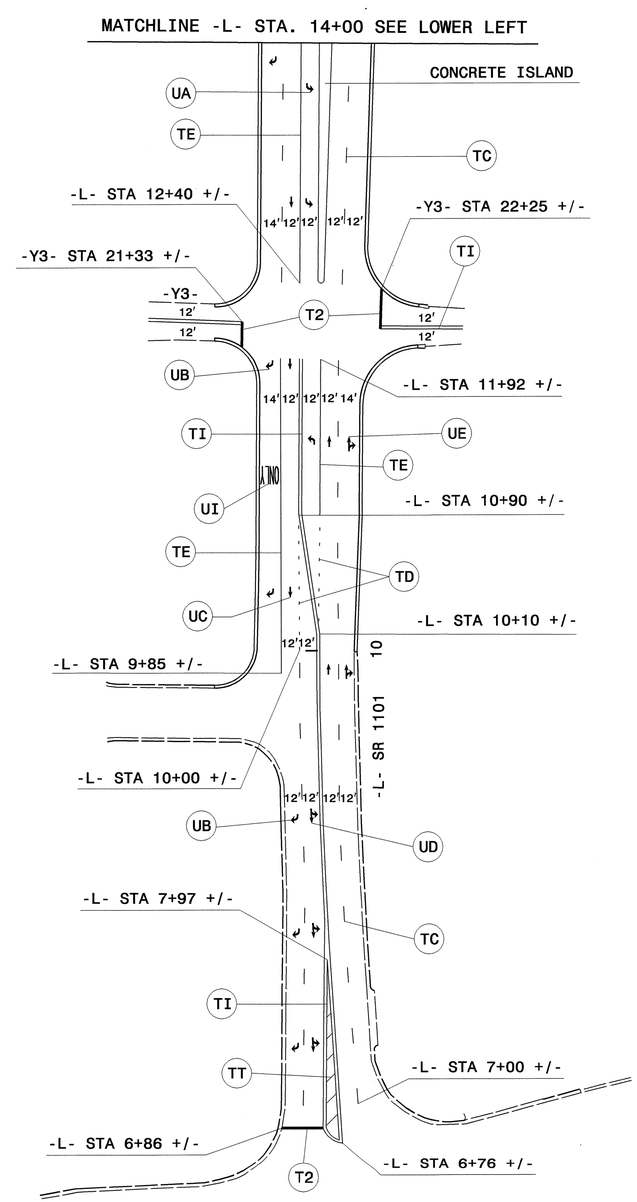

NOTES:

- PAVEMENT MARKINGS, SYMBOLS, AND CHARACTERS ARE TO BE MARKED ACCORDING TO ROADWAY STANDARD DRAWINGS UNLESS OTHERWISE NOTED IN THE PLANS.
- PAVEMENT MARKERS ARE TO BE SPACED ACCORDING TO THE ROADWAY STANDARD DRAWINGS.
- SEE PM-1 FOR PAVEMENT MARKING SYMBOL DESCRIPTION.

(YS) = YIELD LINES PAVEMENT MARKING SYMBOL

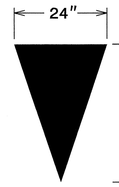

APPROVED: M McDiarmid DATE: 8/16/04

SEAL

NORTH CAROLINA PROFESSIONAL SEAL 025895 ENGINEER MEREDITH M. McDIARMID

PAVEMENT MARKING PLAN

SCALE:	NONE
DATE:	03/04
DWG. BY:	WAJ
DESIGN BY:	WAJ
REVIEWED BY:	CBH

DIVISION OF HIGHWAYS ENGINEERING AND TRAFFIC CONTROL

REVISIONS	
CADD FILE	I2102 PM3.DGN

12-AUG-2004 17:11
G:\TCP\Wayne_Plans\I2102_PM03.dgn
wjacas AT TETC93479