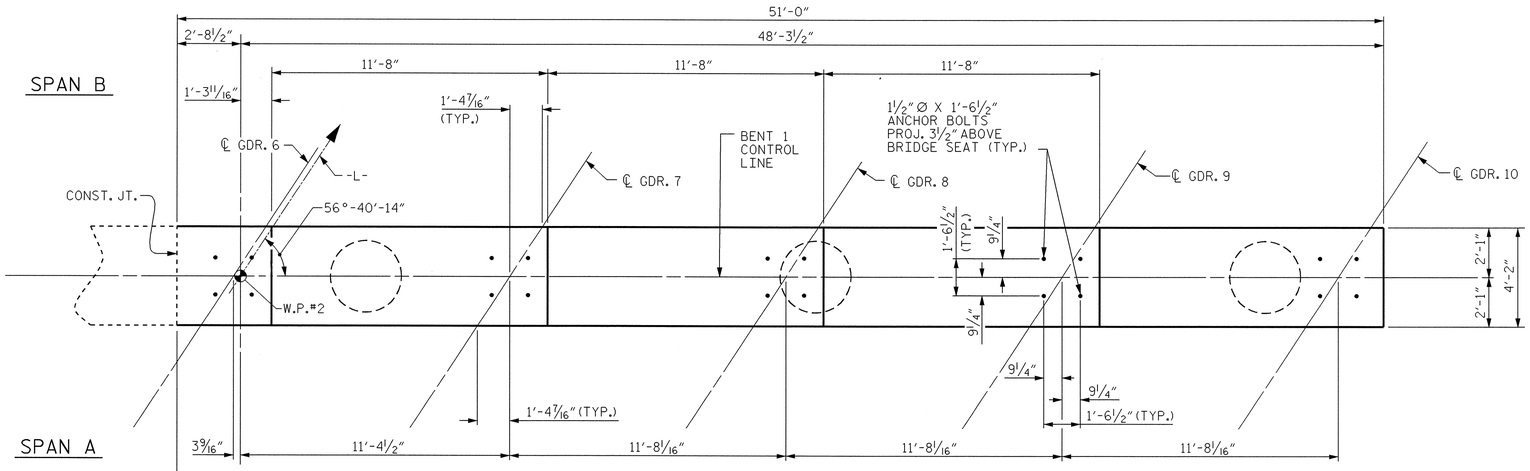

PLAN

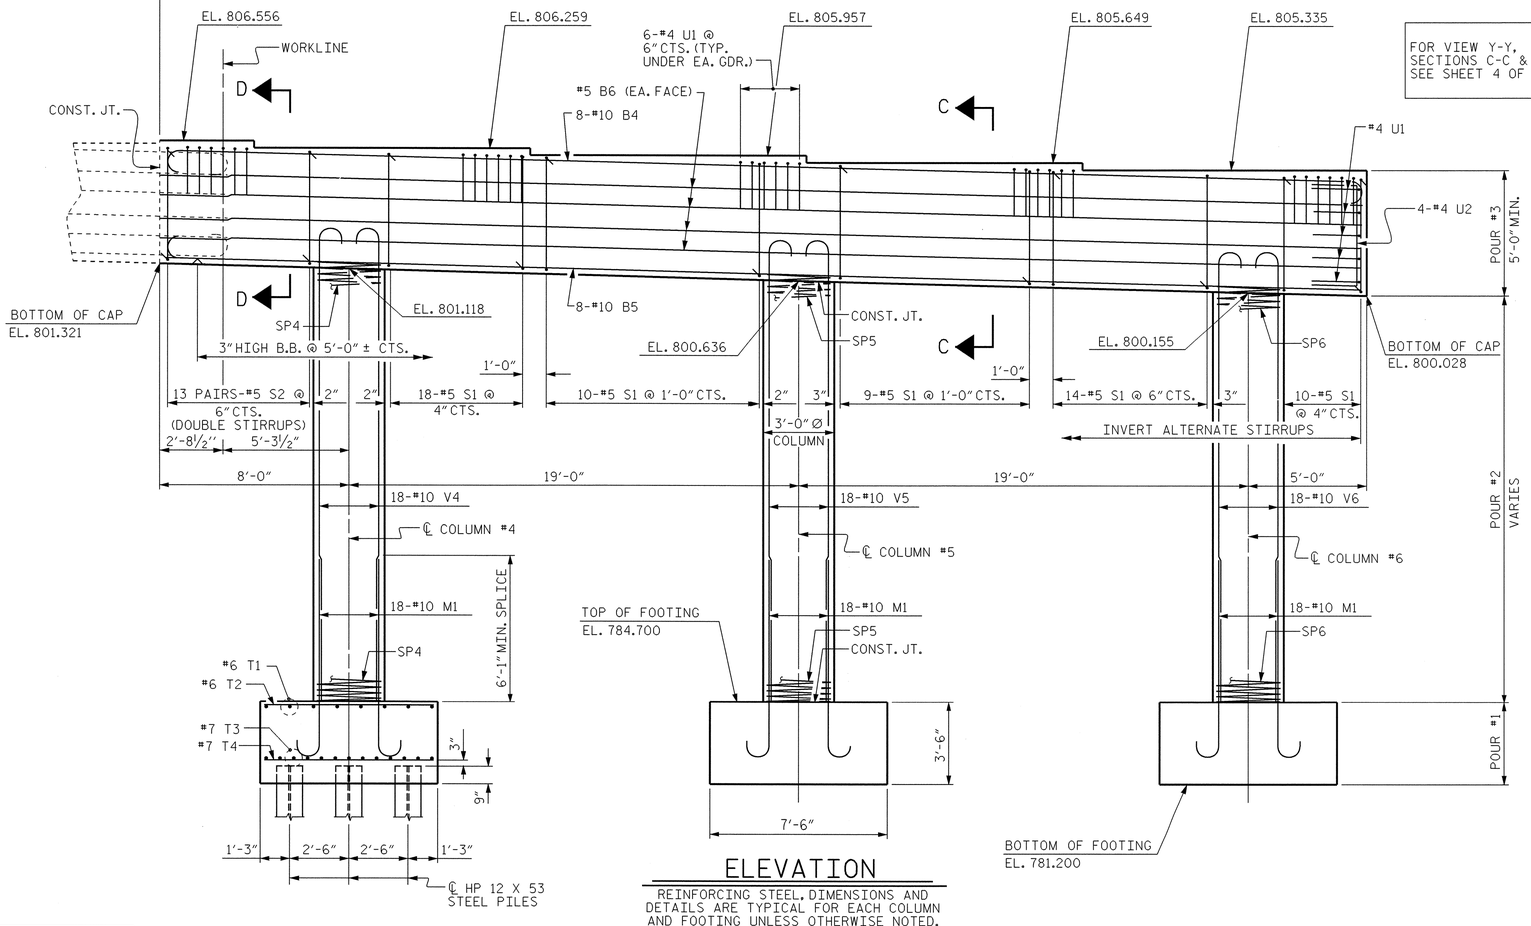

ELEVATION

REINFORCING STEEL, DIMENSIONS AND DETAILS ARE TYPICAL FOR EACH COLUMN AND FOOTING UNLESS OTHERWISE NOTED.

FOR VIEW Y-Y, SECTIONS C-C & D-D, SEE SHEET 4 OF 4.

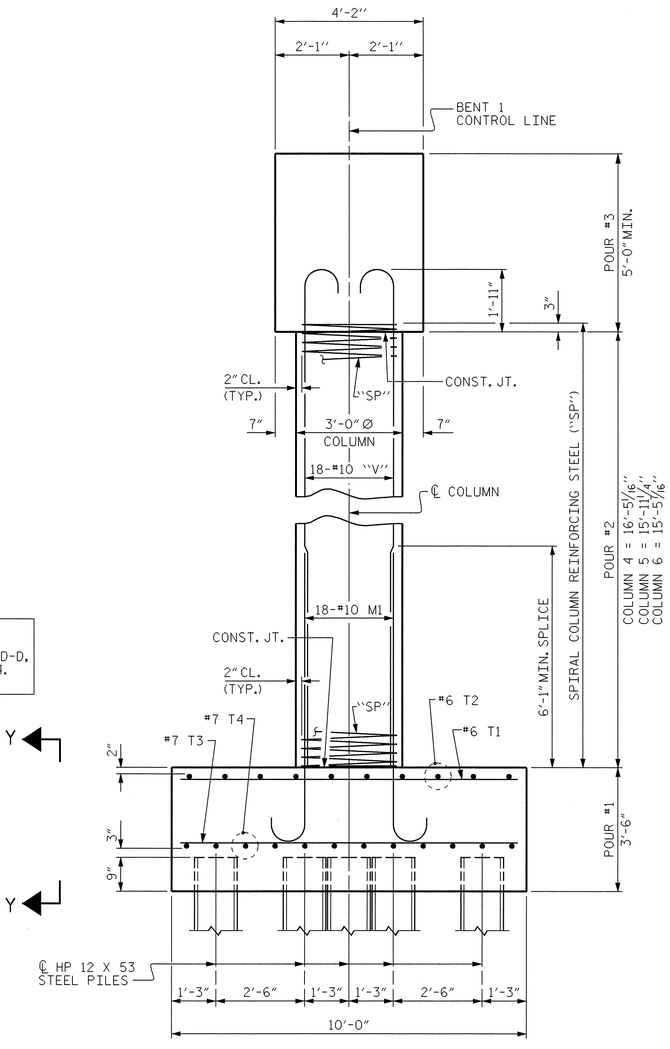

END VIEW

REINFORCING STEEL, DIMENSIONS AND DETAILS ARE TYPICAL FOR EACH COLUMN AND FOOTING UNLESS OTHERWISE NOTED.

PROJECT NO. I-2102

FORSYTH COUNTY

STATION: 20+71.54 -L-

SHEET 3 OF 4

STATE OF NORTH CAROLINA
DEPARTMENT OF TRANSPORTATION
RALEIGH

SUBSTRUCTURE

BENT 1

STAGE II

NORTH CAROLINA PROFESSIONAL SEAL 20211 ENGINEER THOMAS G. PAYNE
8/2/04

REVISIONS						SHEET NO.
NO.	BY:	DATE:	NO.	BY:	DATE:	S-39
1			3			TOTAL SHEETS
2			4			51

DRAWN BY : A.R.CHESSON/JPA DATE : 3-04
CHECKED BY : A.K. PATEL DATE : 3/23/04

30-JUL-2004 08:40
W:\squad1\12102\final\12102_sd_b1_01.dgn
klayne