PROJECT REFERENCE NO.	SHEET NO.
U-2717	UO-20

UTILITIES BY OTHERS

NOTE:
ALL PROPOSED UTILITY WORK SHOWN ON THIS SHEET WILL BE DONE BY OTHERS

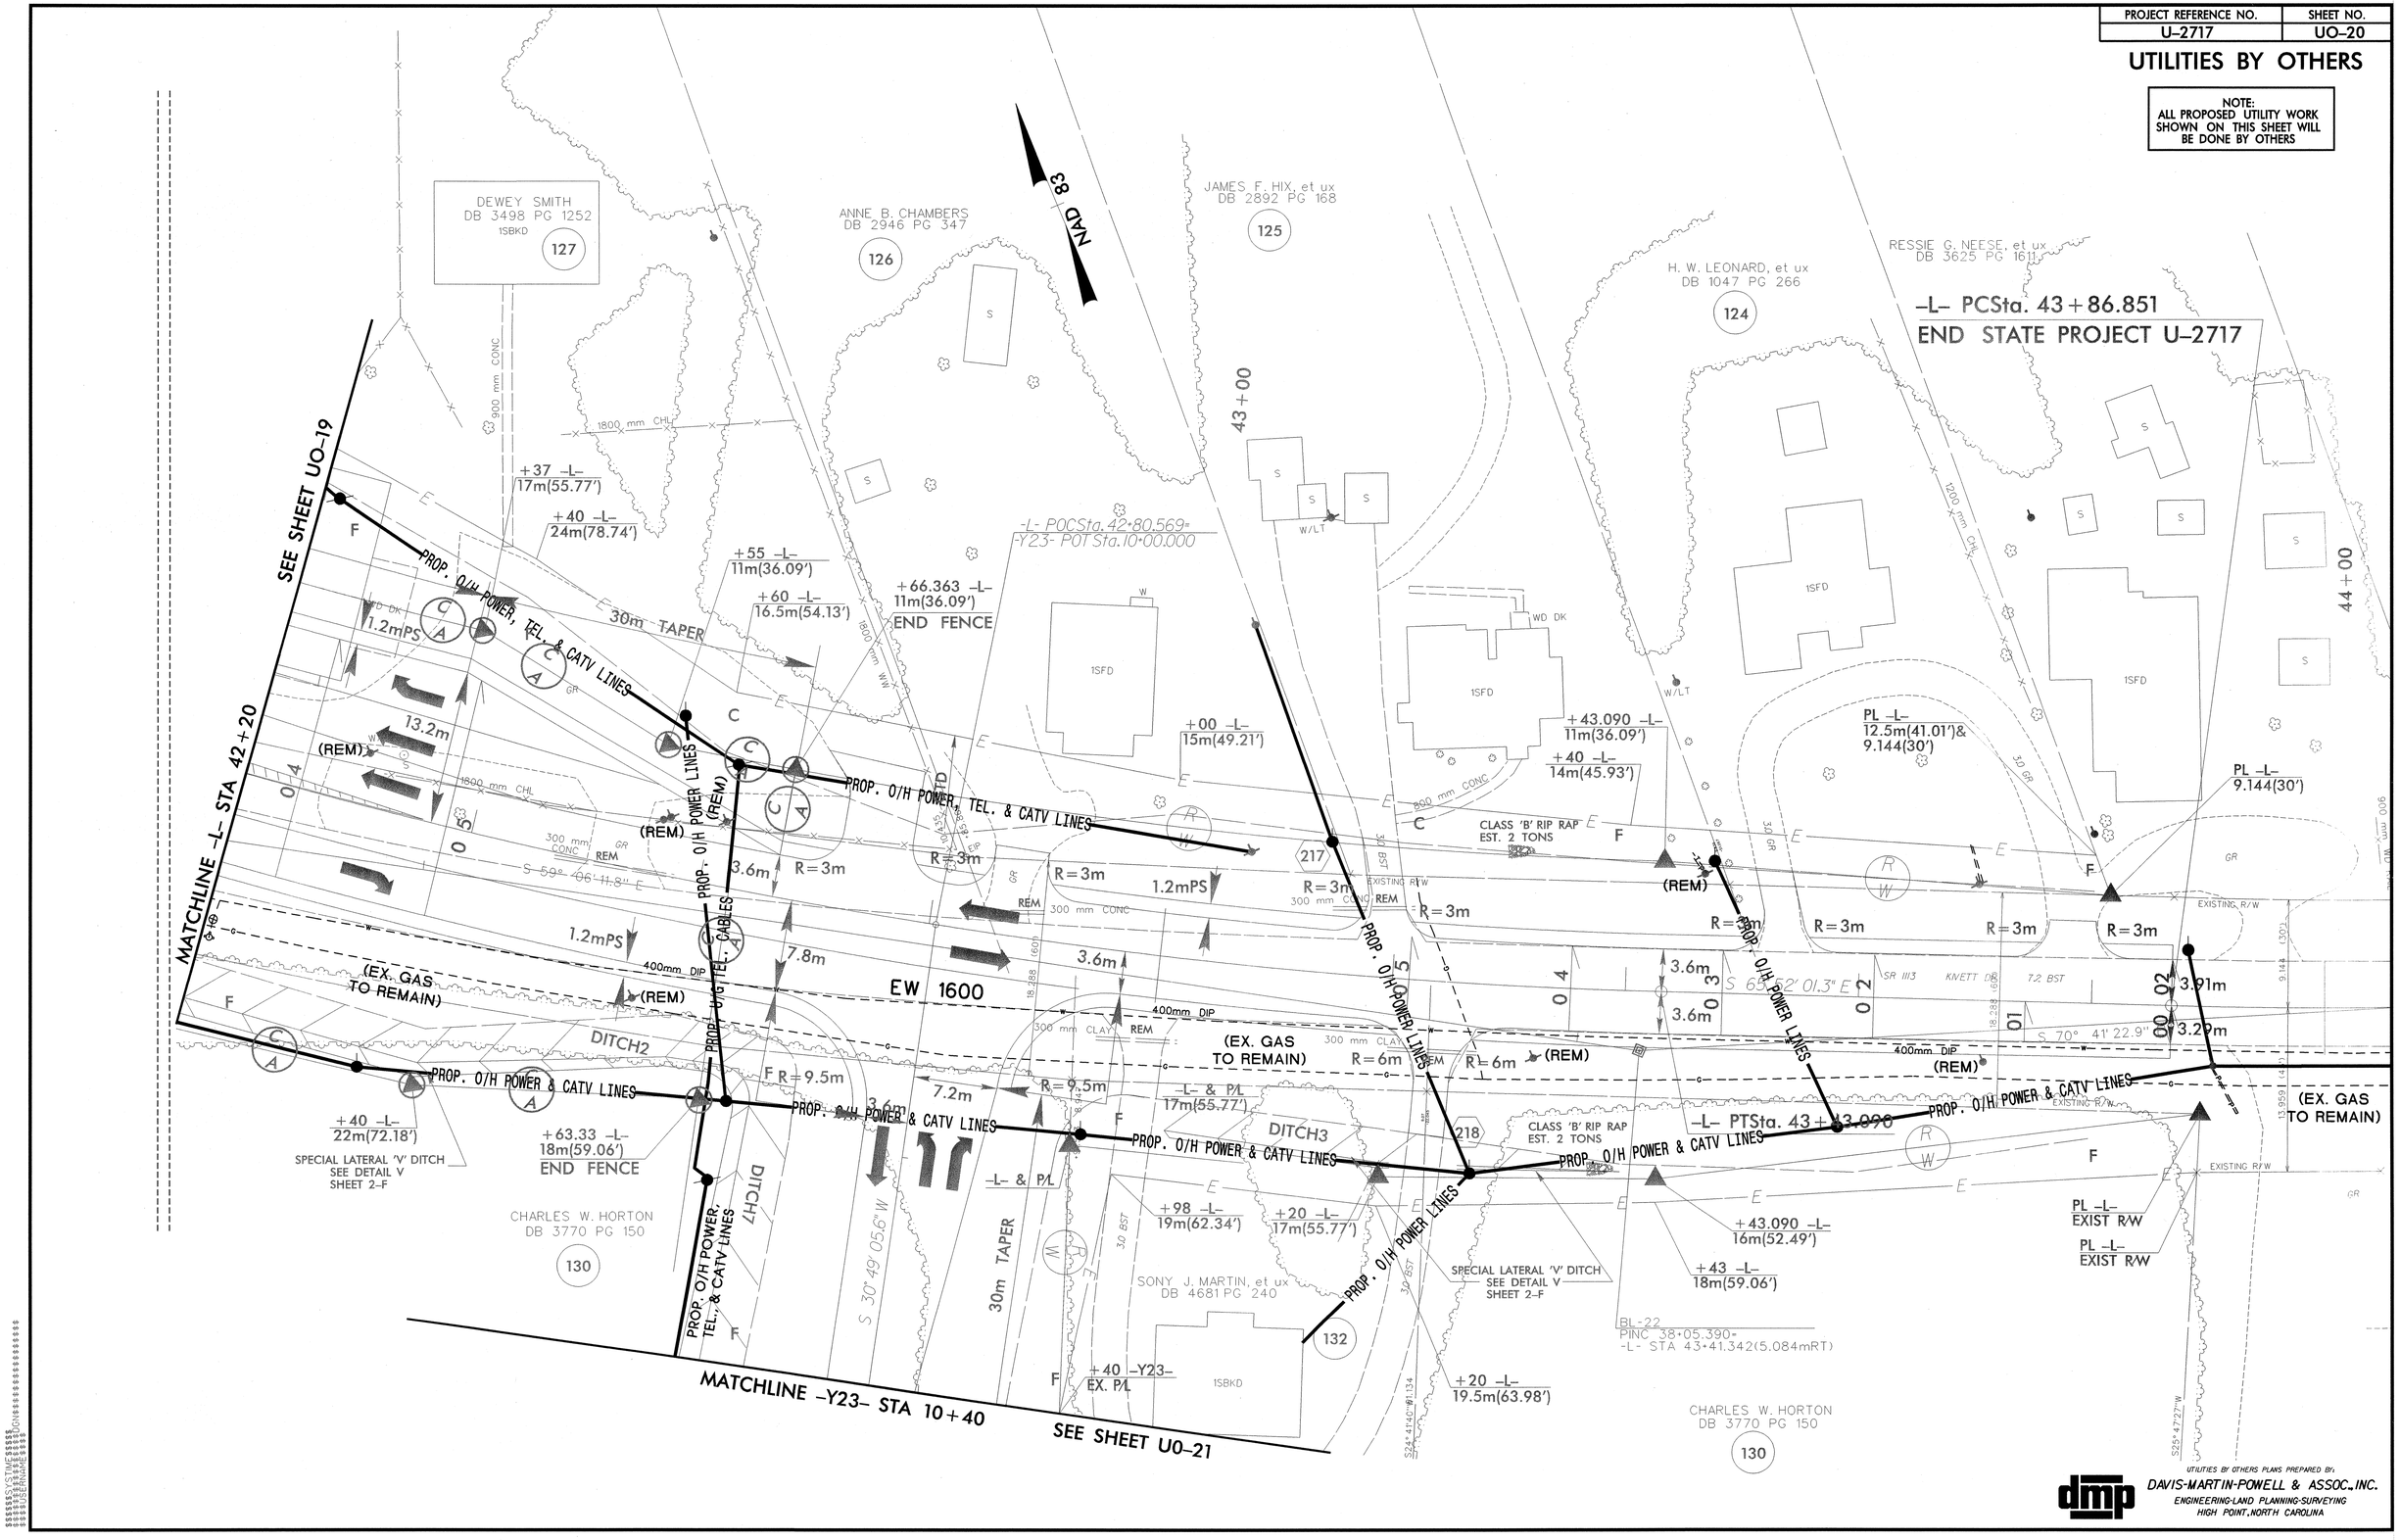

UTILITIES BY OTHERS PLANS PREPARED BY:
DAVIS-MARTIN-POWELL & ASSOC., INC.
ENGINEERING-LAND PLANNING-SURVEYING
HIGH POINT, NORTH CAROLINA

u:\dot-uc\u2717-uo\uo-20.dgn Aug. 13, 2004 08:45:45