PROJECT REFERENCE NO.	SHEET NO.
U-2717	UO-5

UTILITIES BY OTHERS
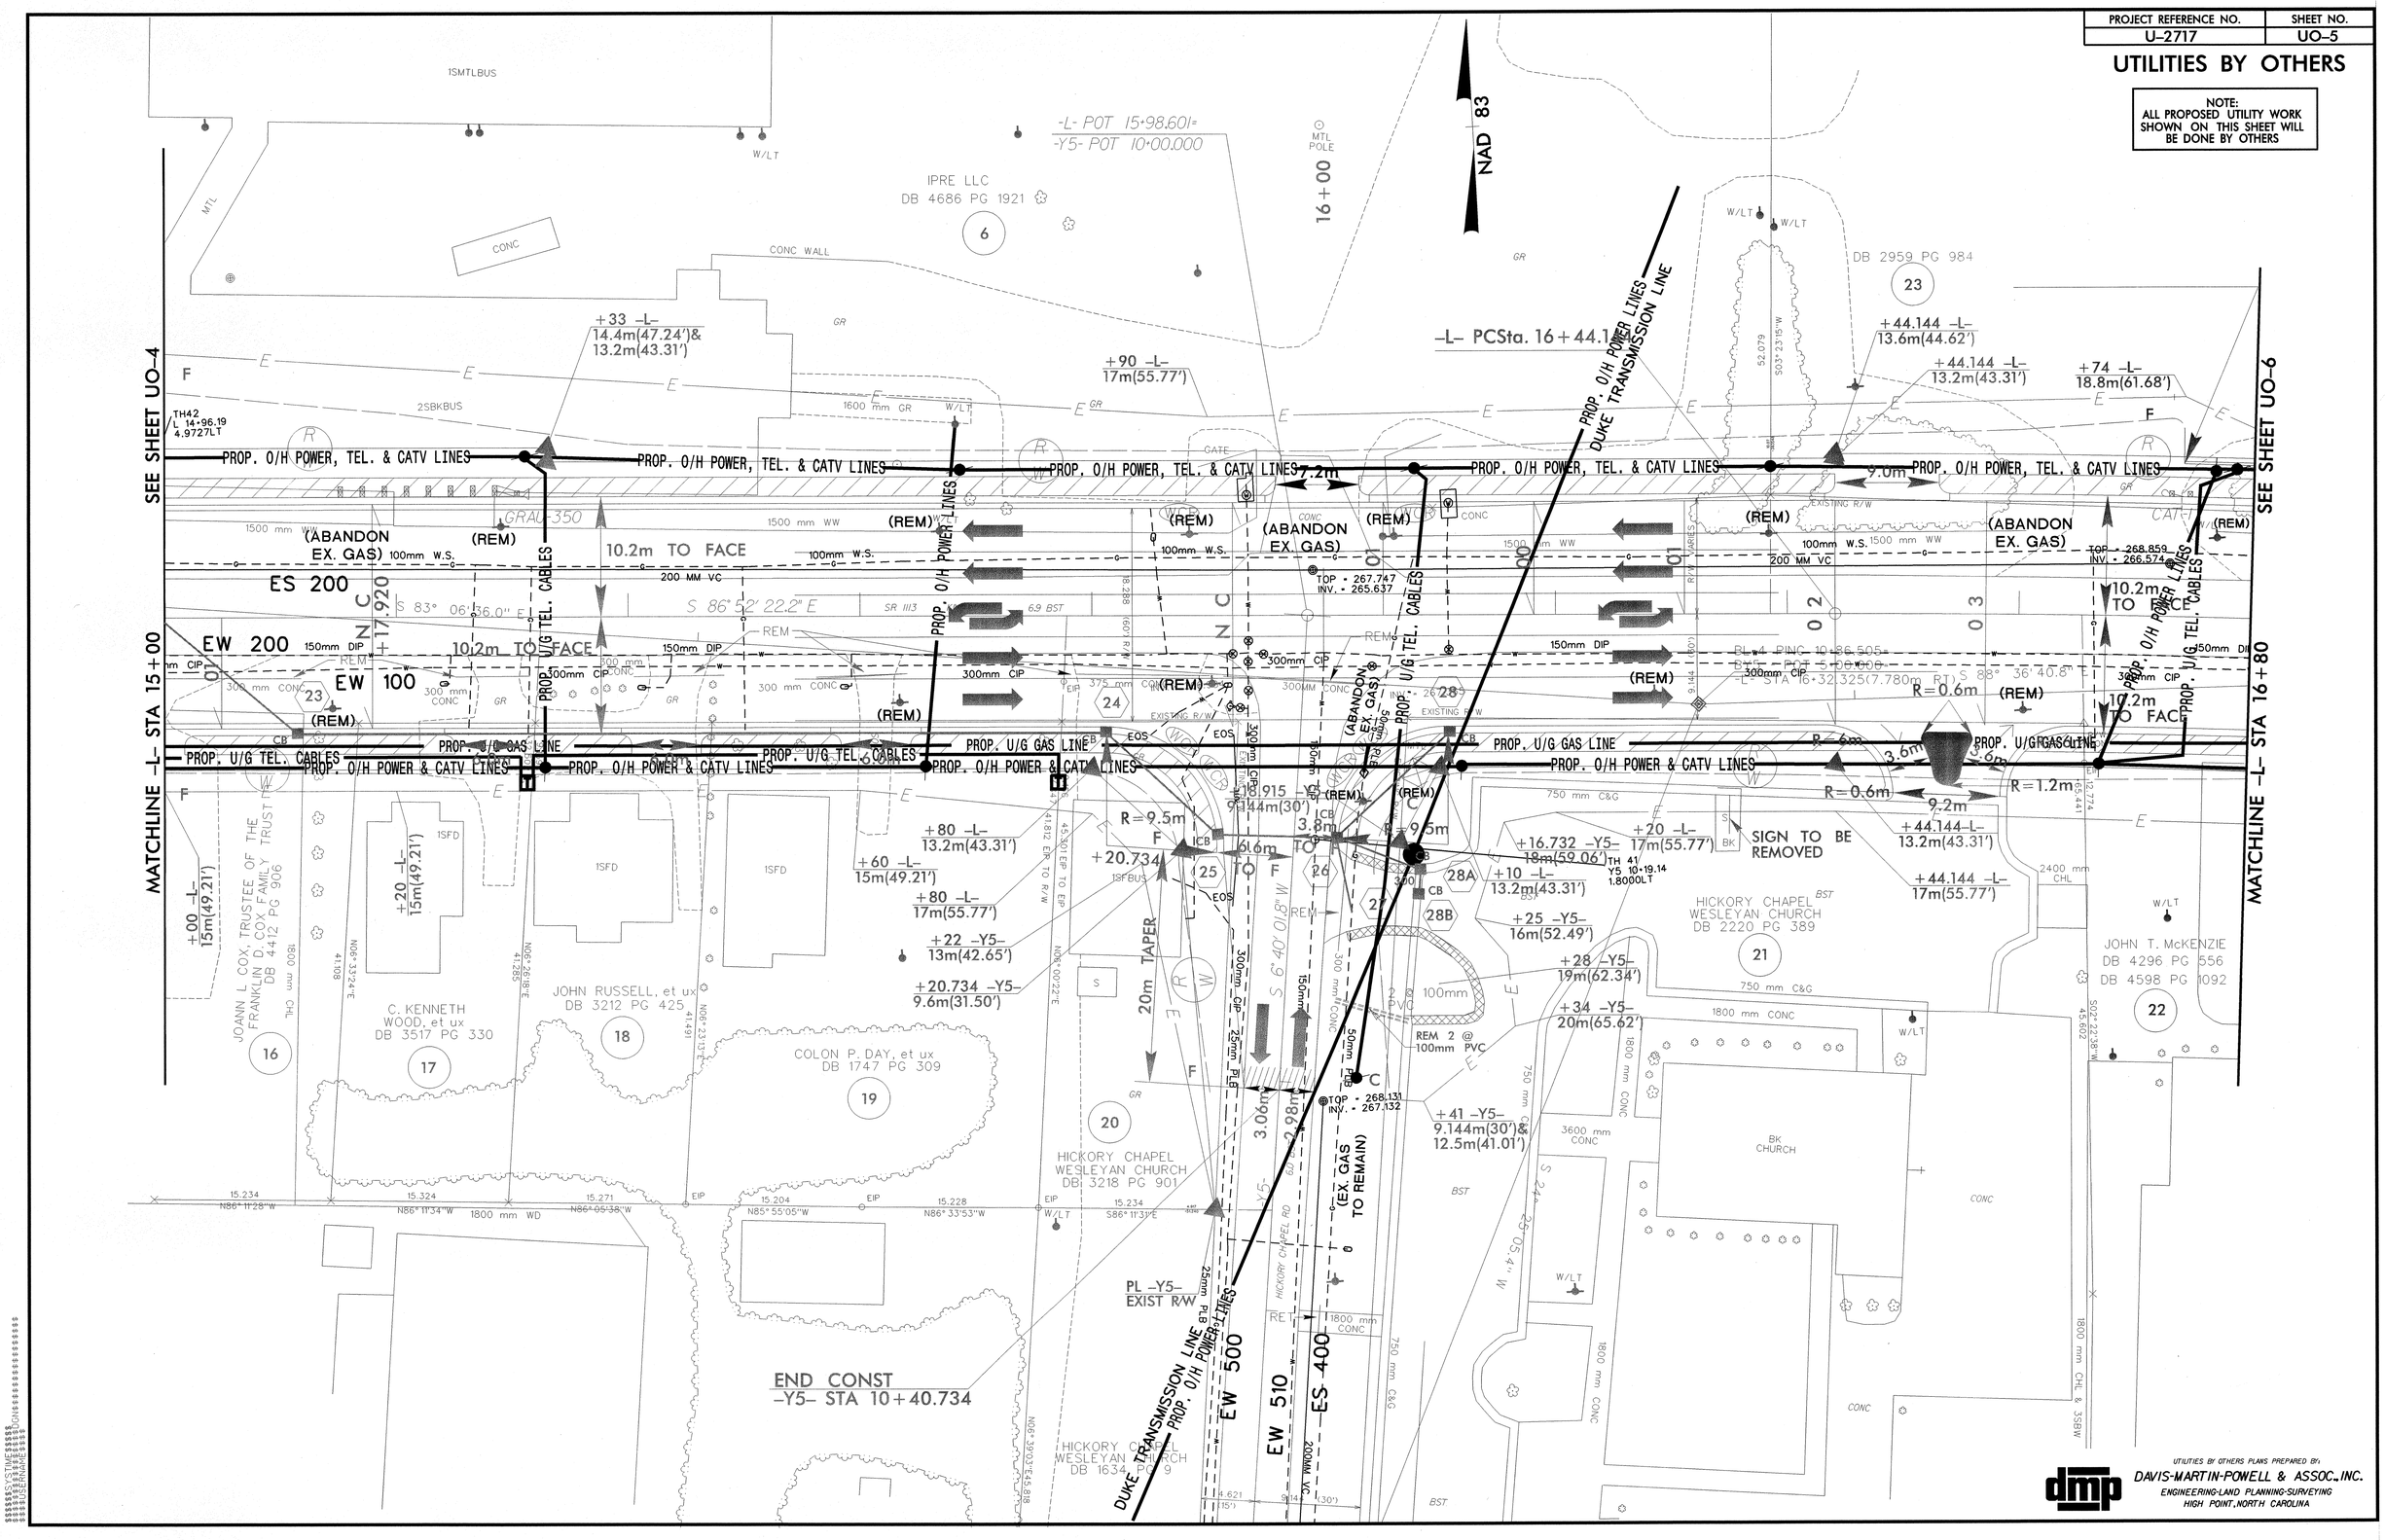
NOTE:
ALL PROPOSED UTILITY WORK SHOWN ON THIS SHEET WILL BE DONE BY OTHERS