CROSS SECTION THROUGH END BENT 2
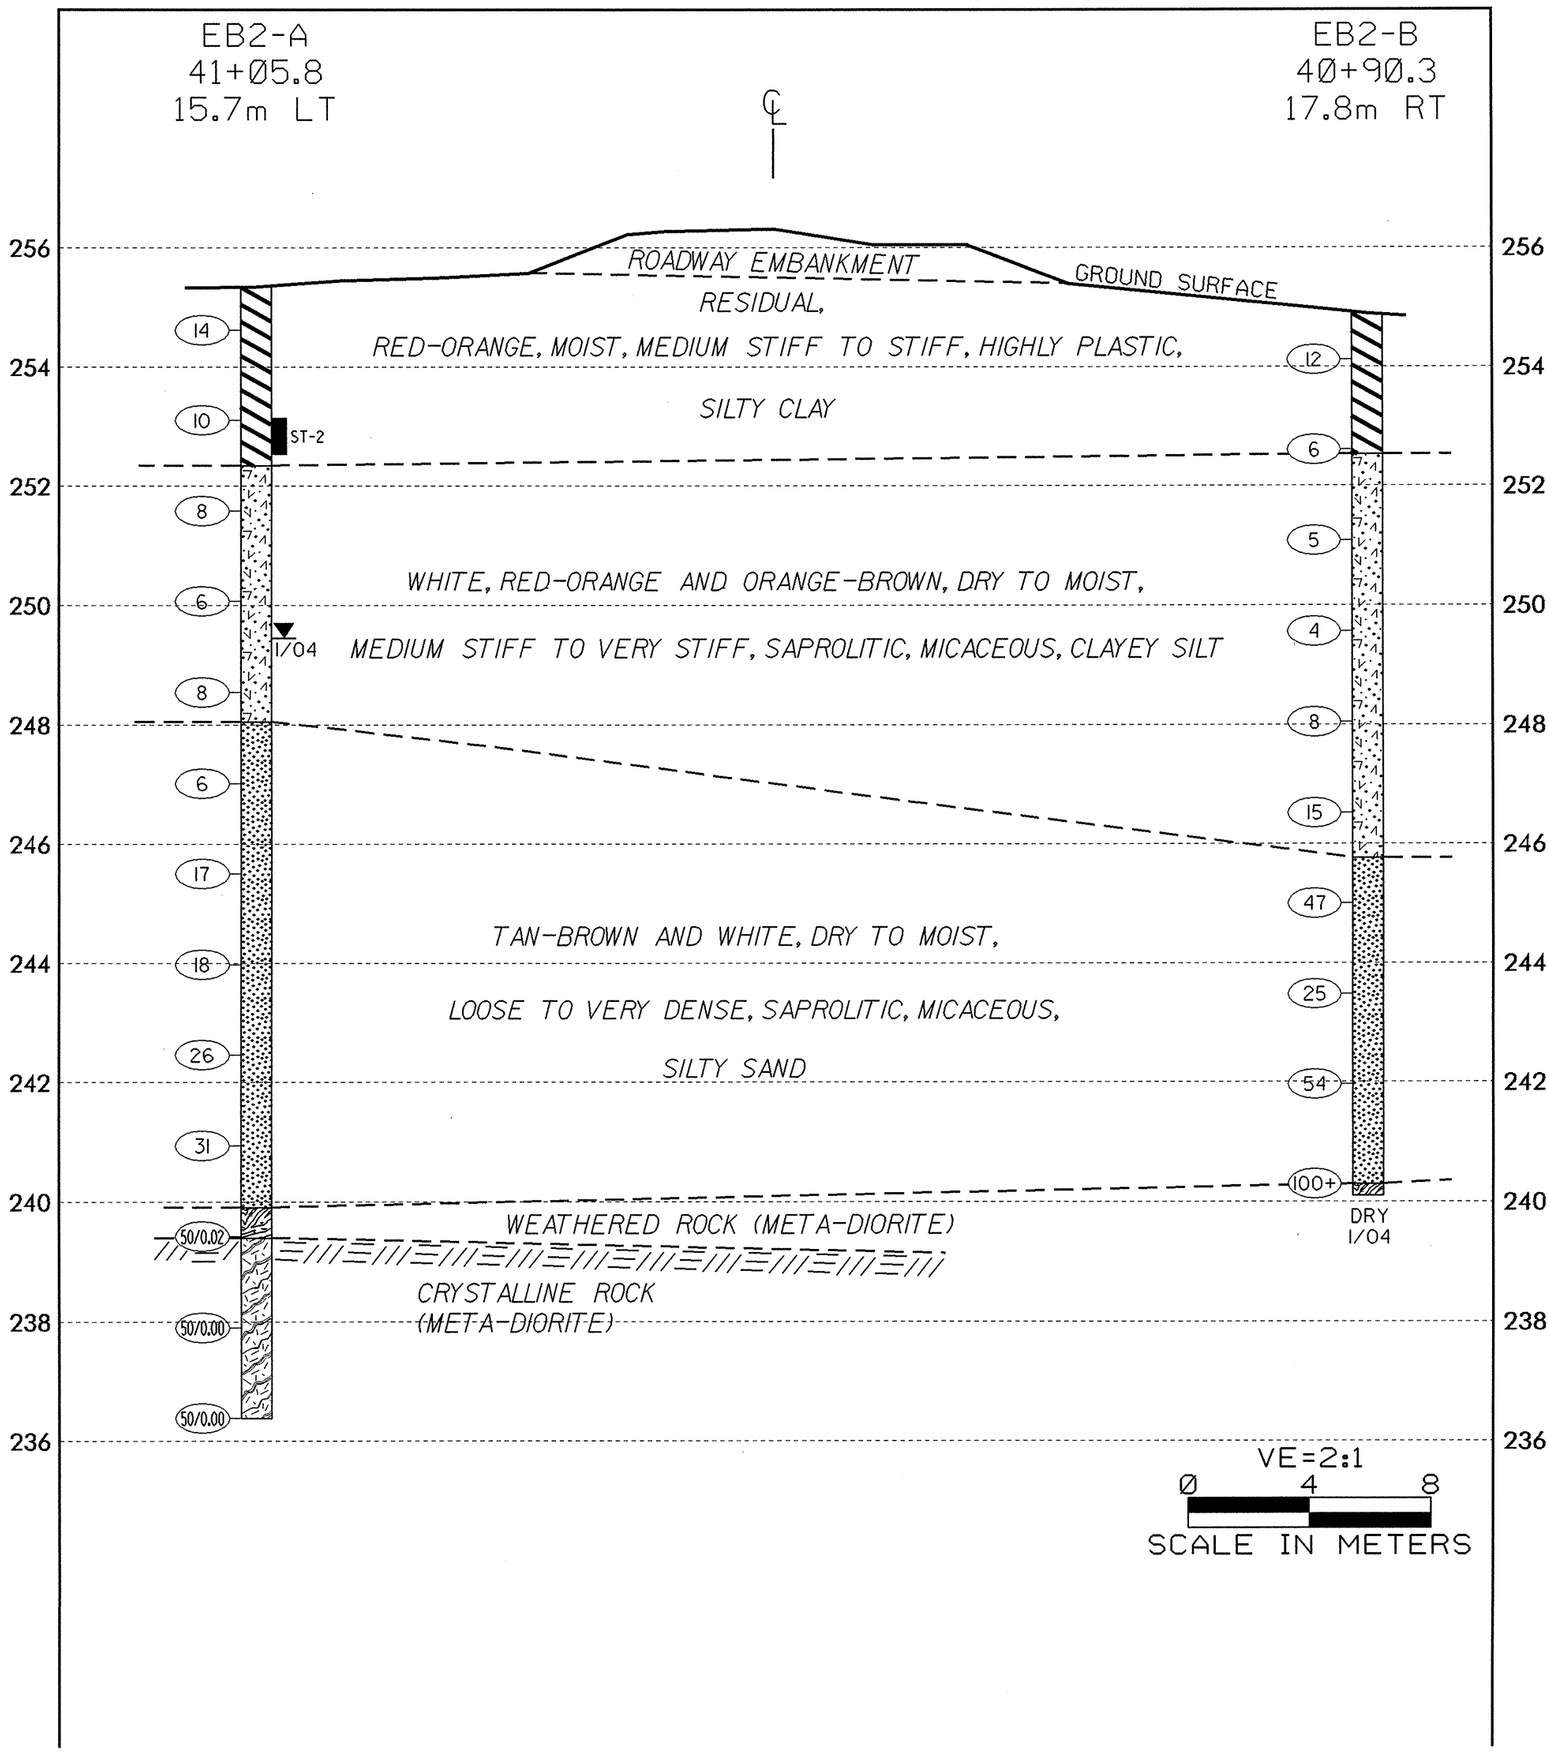
BRIDGE NO. 218, 34850.1.1 (U-2717)