PROFILE THROUGH BORINGS PROJECTED ALONG -L-
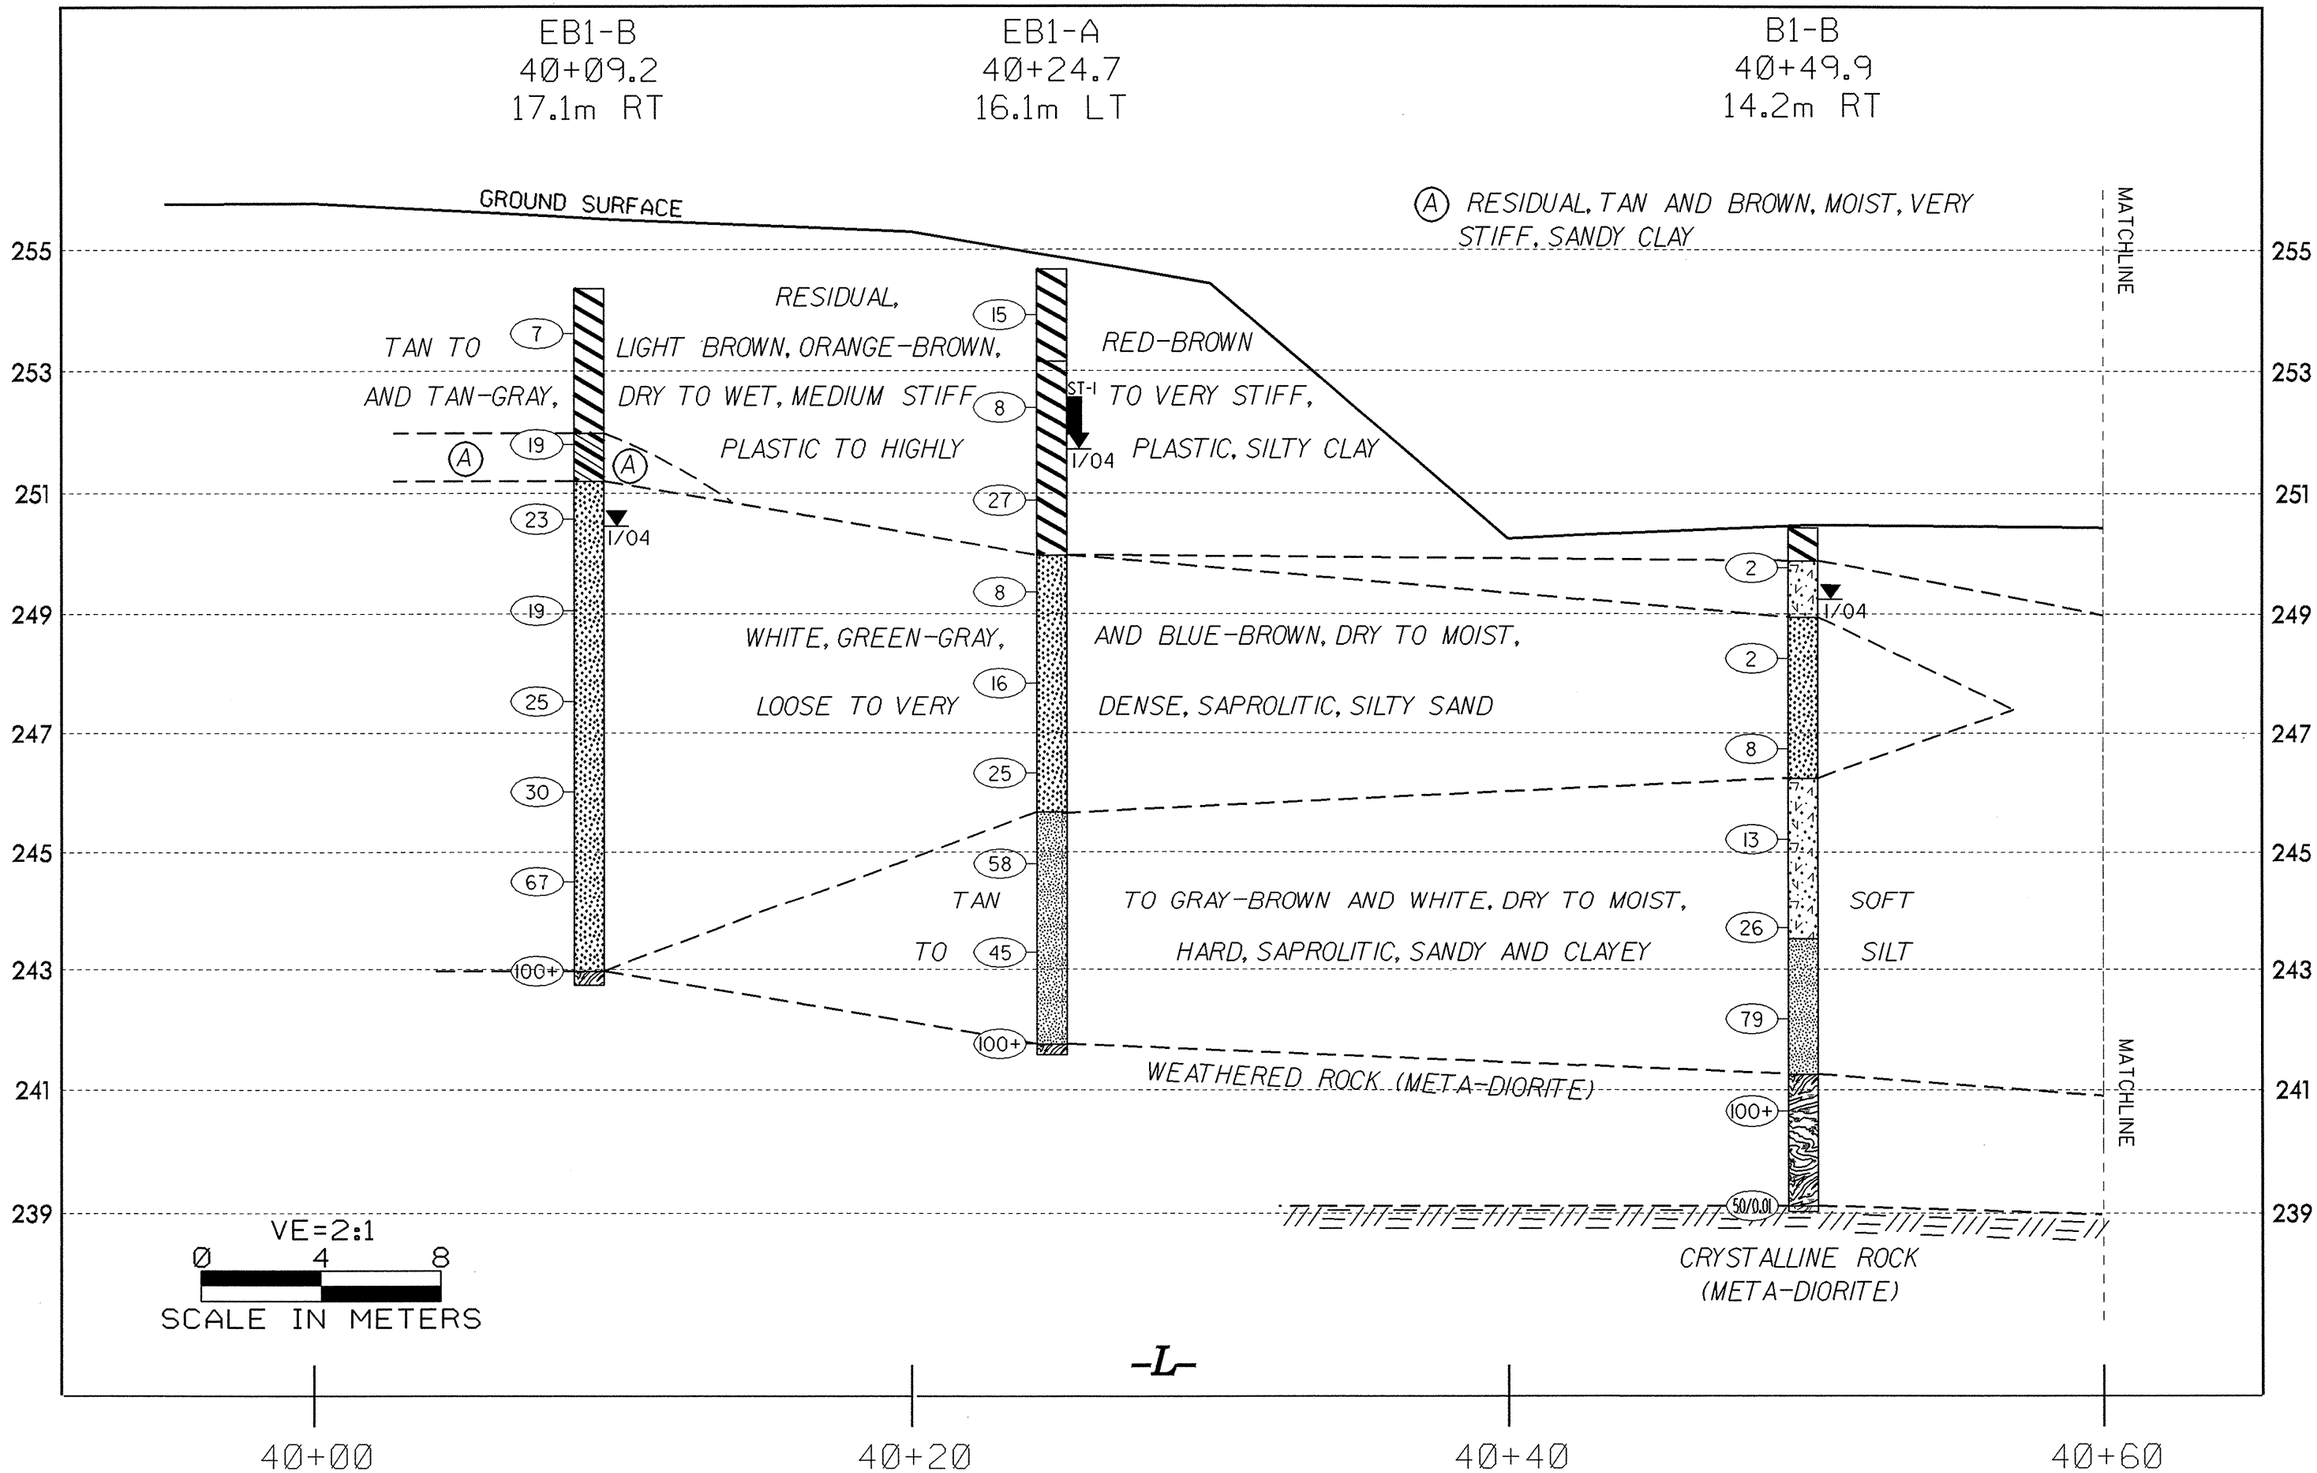
BRIDGE NO. 218, 34850.1.1 (U-2717)