STATE PROJECT NO.	SHEET NO.	TOTAL SHEETS
34850.1.1 (U-2717)	4	13
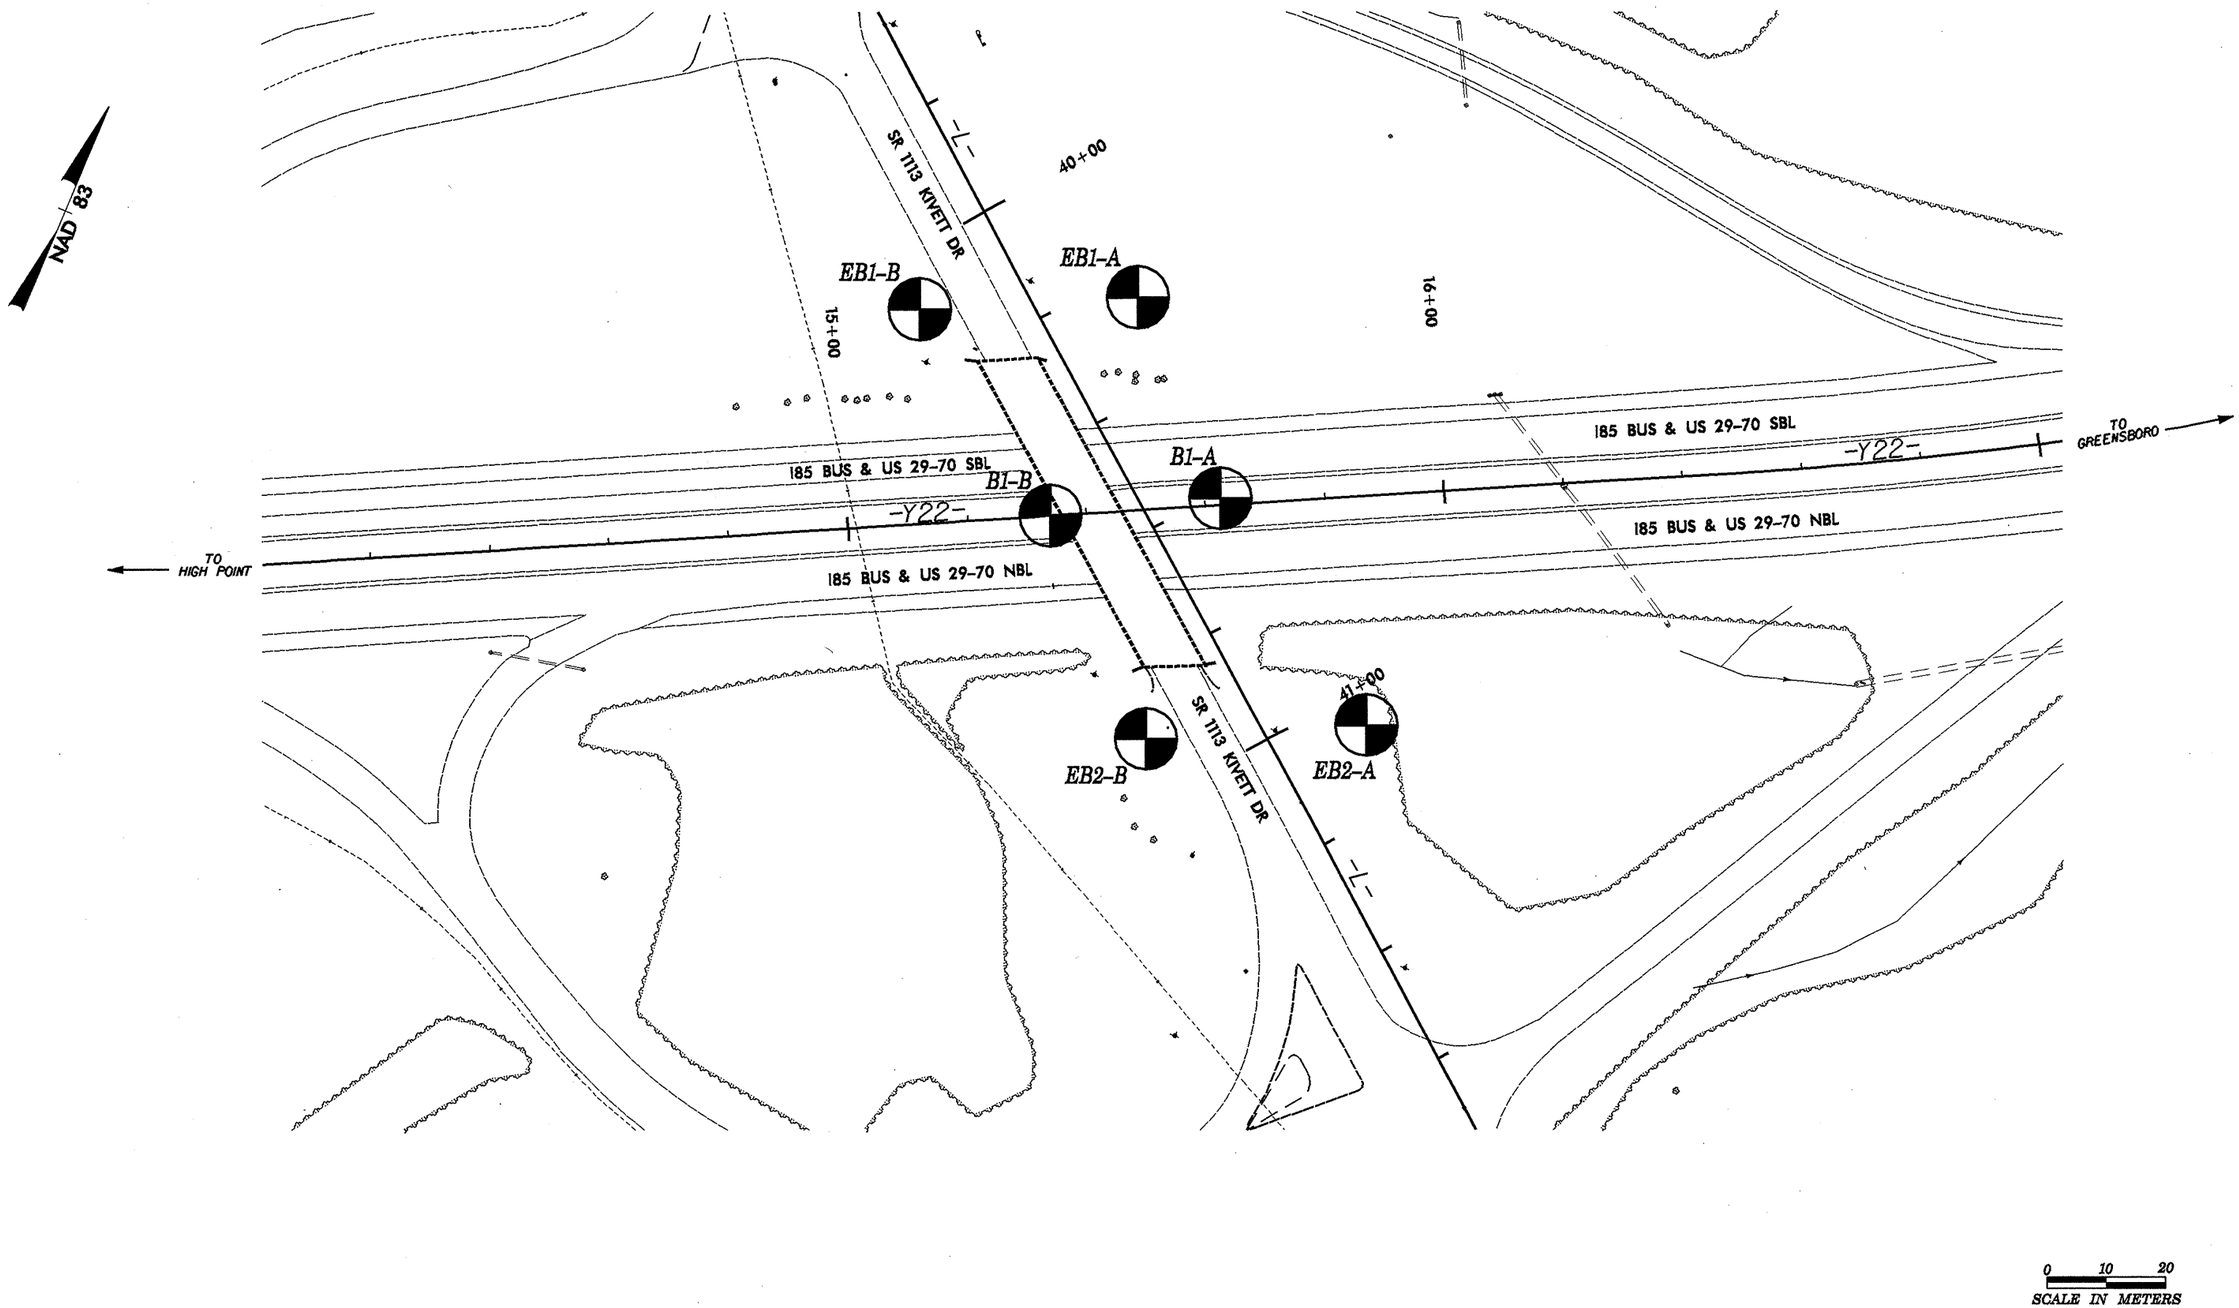
TEST SITE PLAN