PROJ. REFERENCE NO.	SHEET NO.
B-3470	TCP-04

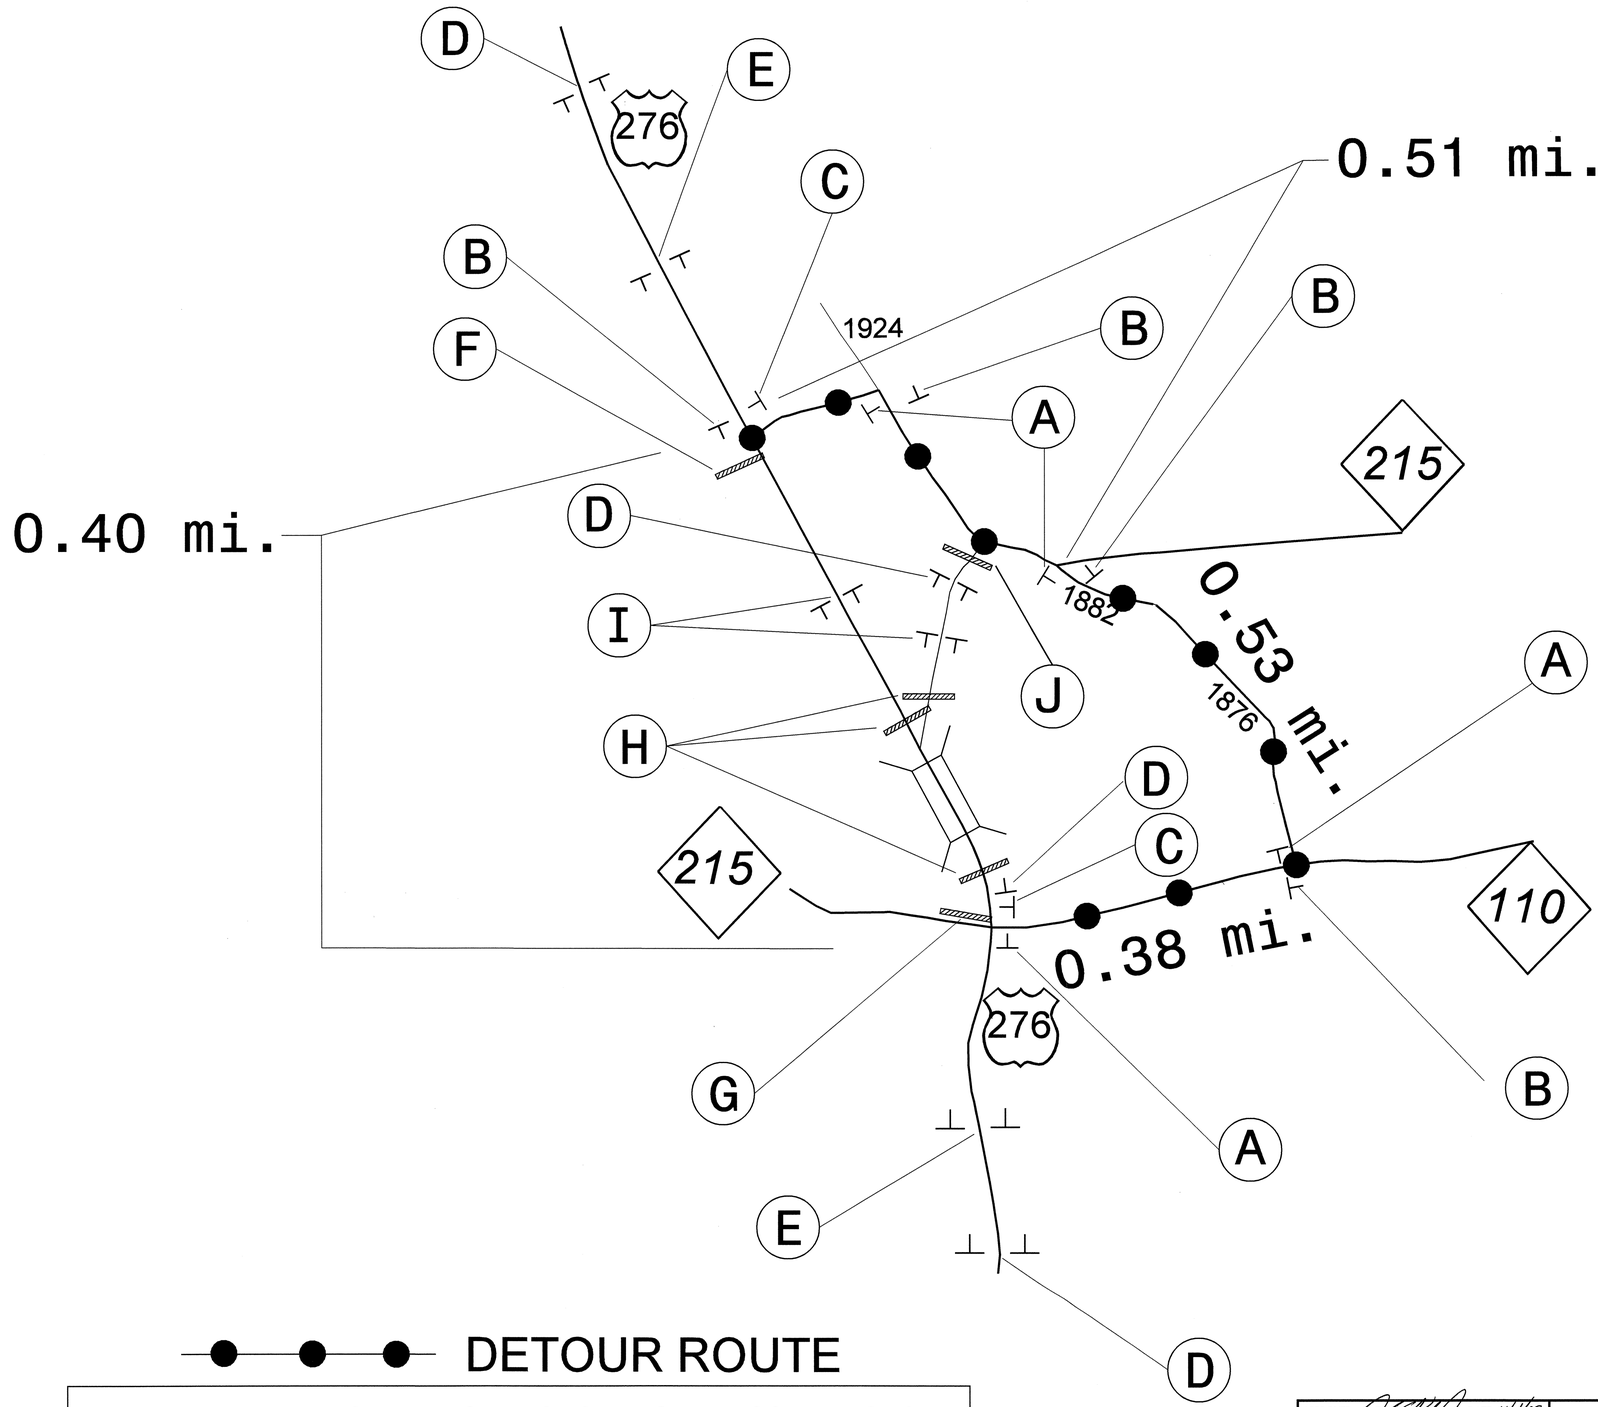

DETOUR ROUTE

SEE TCP-04A FOR DETOUR SIGNING BY CONTRACTOR

NOTE: ALL DETOUR SIGN LOCATIONS WILL BE VERIFIED BY THE ENGINEER.

APPROVED: _____ DATE: 11/4/03

SEAL

NORTH CAROLINA PROFESSIONAL SEAL 022104 ENGINEER JOHN S. KITE, JR.

DETOUR

SCALE:	NONE
DATE:	03/03
DWG. BY:	SJS
DESIGN BY:	SJS
REVIEWED BY:	CLM

DIVISION OF HIGHWAYS TRAFFIC ENGINEERING BRANCH TRAFFIC CONTROL UNIT

REVISIONS

CADD FILE

03-NOV-2003 15:45
N:\TCP\B3470_DETOUR_TCP04.dgn
sjsykes AT TETC96513