PROJECT REFERENCE NO.	SHEET NO.
R-2514A	EC-55/CONST. 24
R /W SHEET NO.	
ROADWAY DESIGN ENGINEER	HYDRAULICS ENGINEER

METRIC

5 0 10

CONST. REV.

R /W REV.

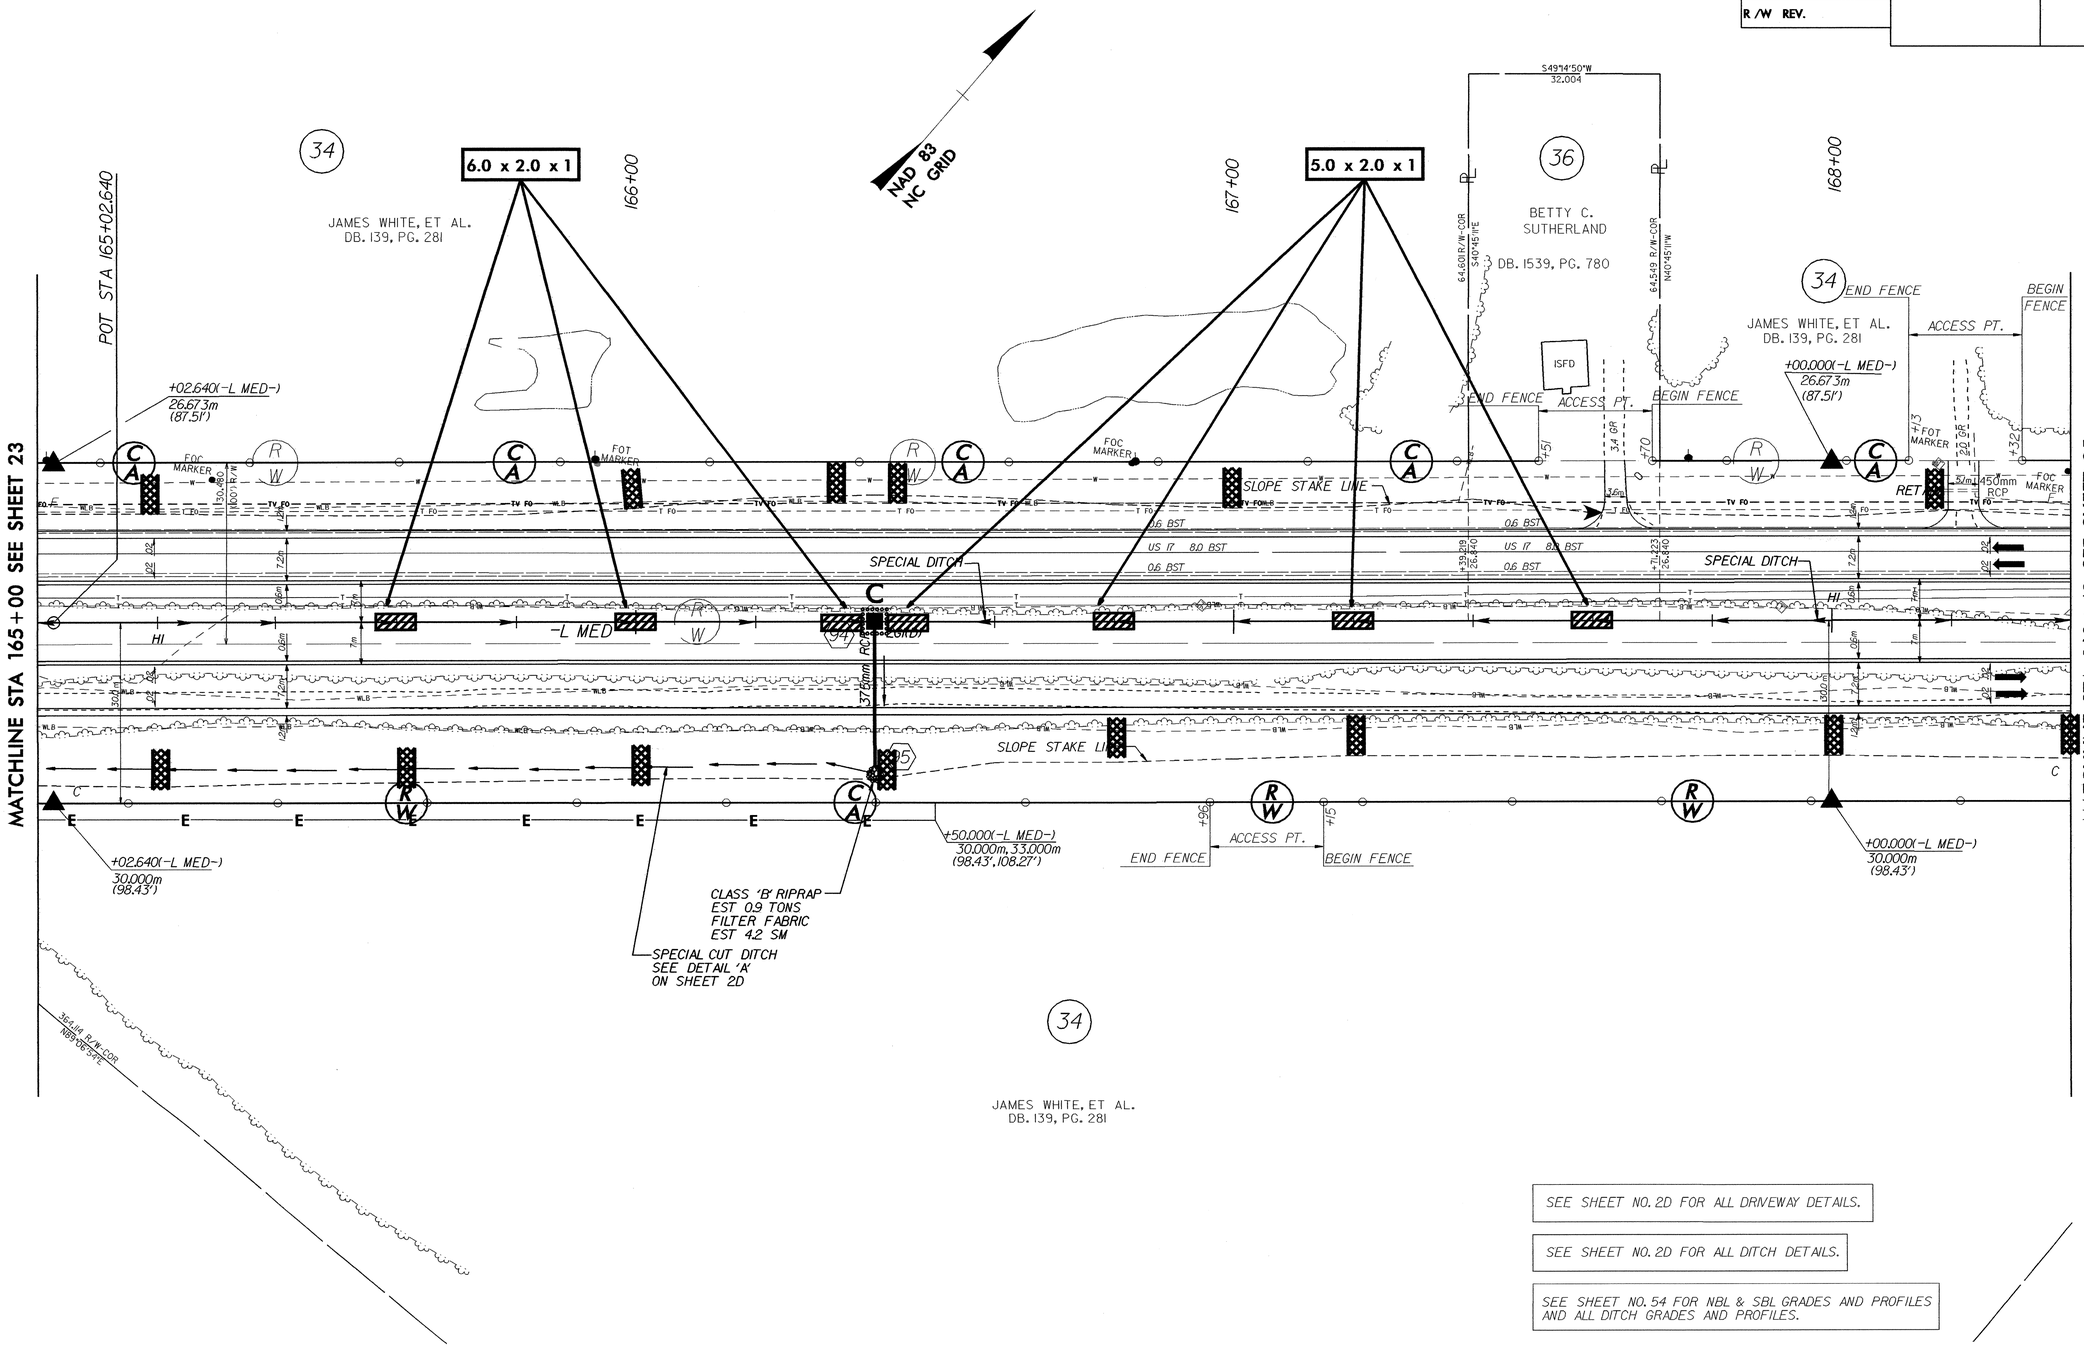

SEE SHEET NO. 2D FOR ALL DRIVEWAY DETAILS.

SEE SHEET NO. 2D FOR ALL DITCH DETAILS.

SEE SHEET NO. 54 FOR NBL & SBL GRADES AND PROFILES AND ALL DITCH GRADES AND PROFILES.