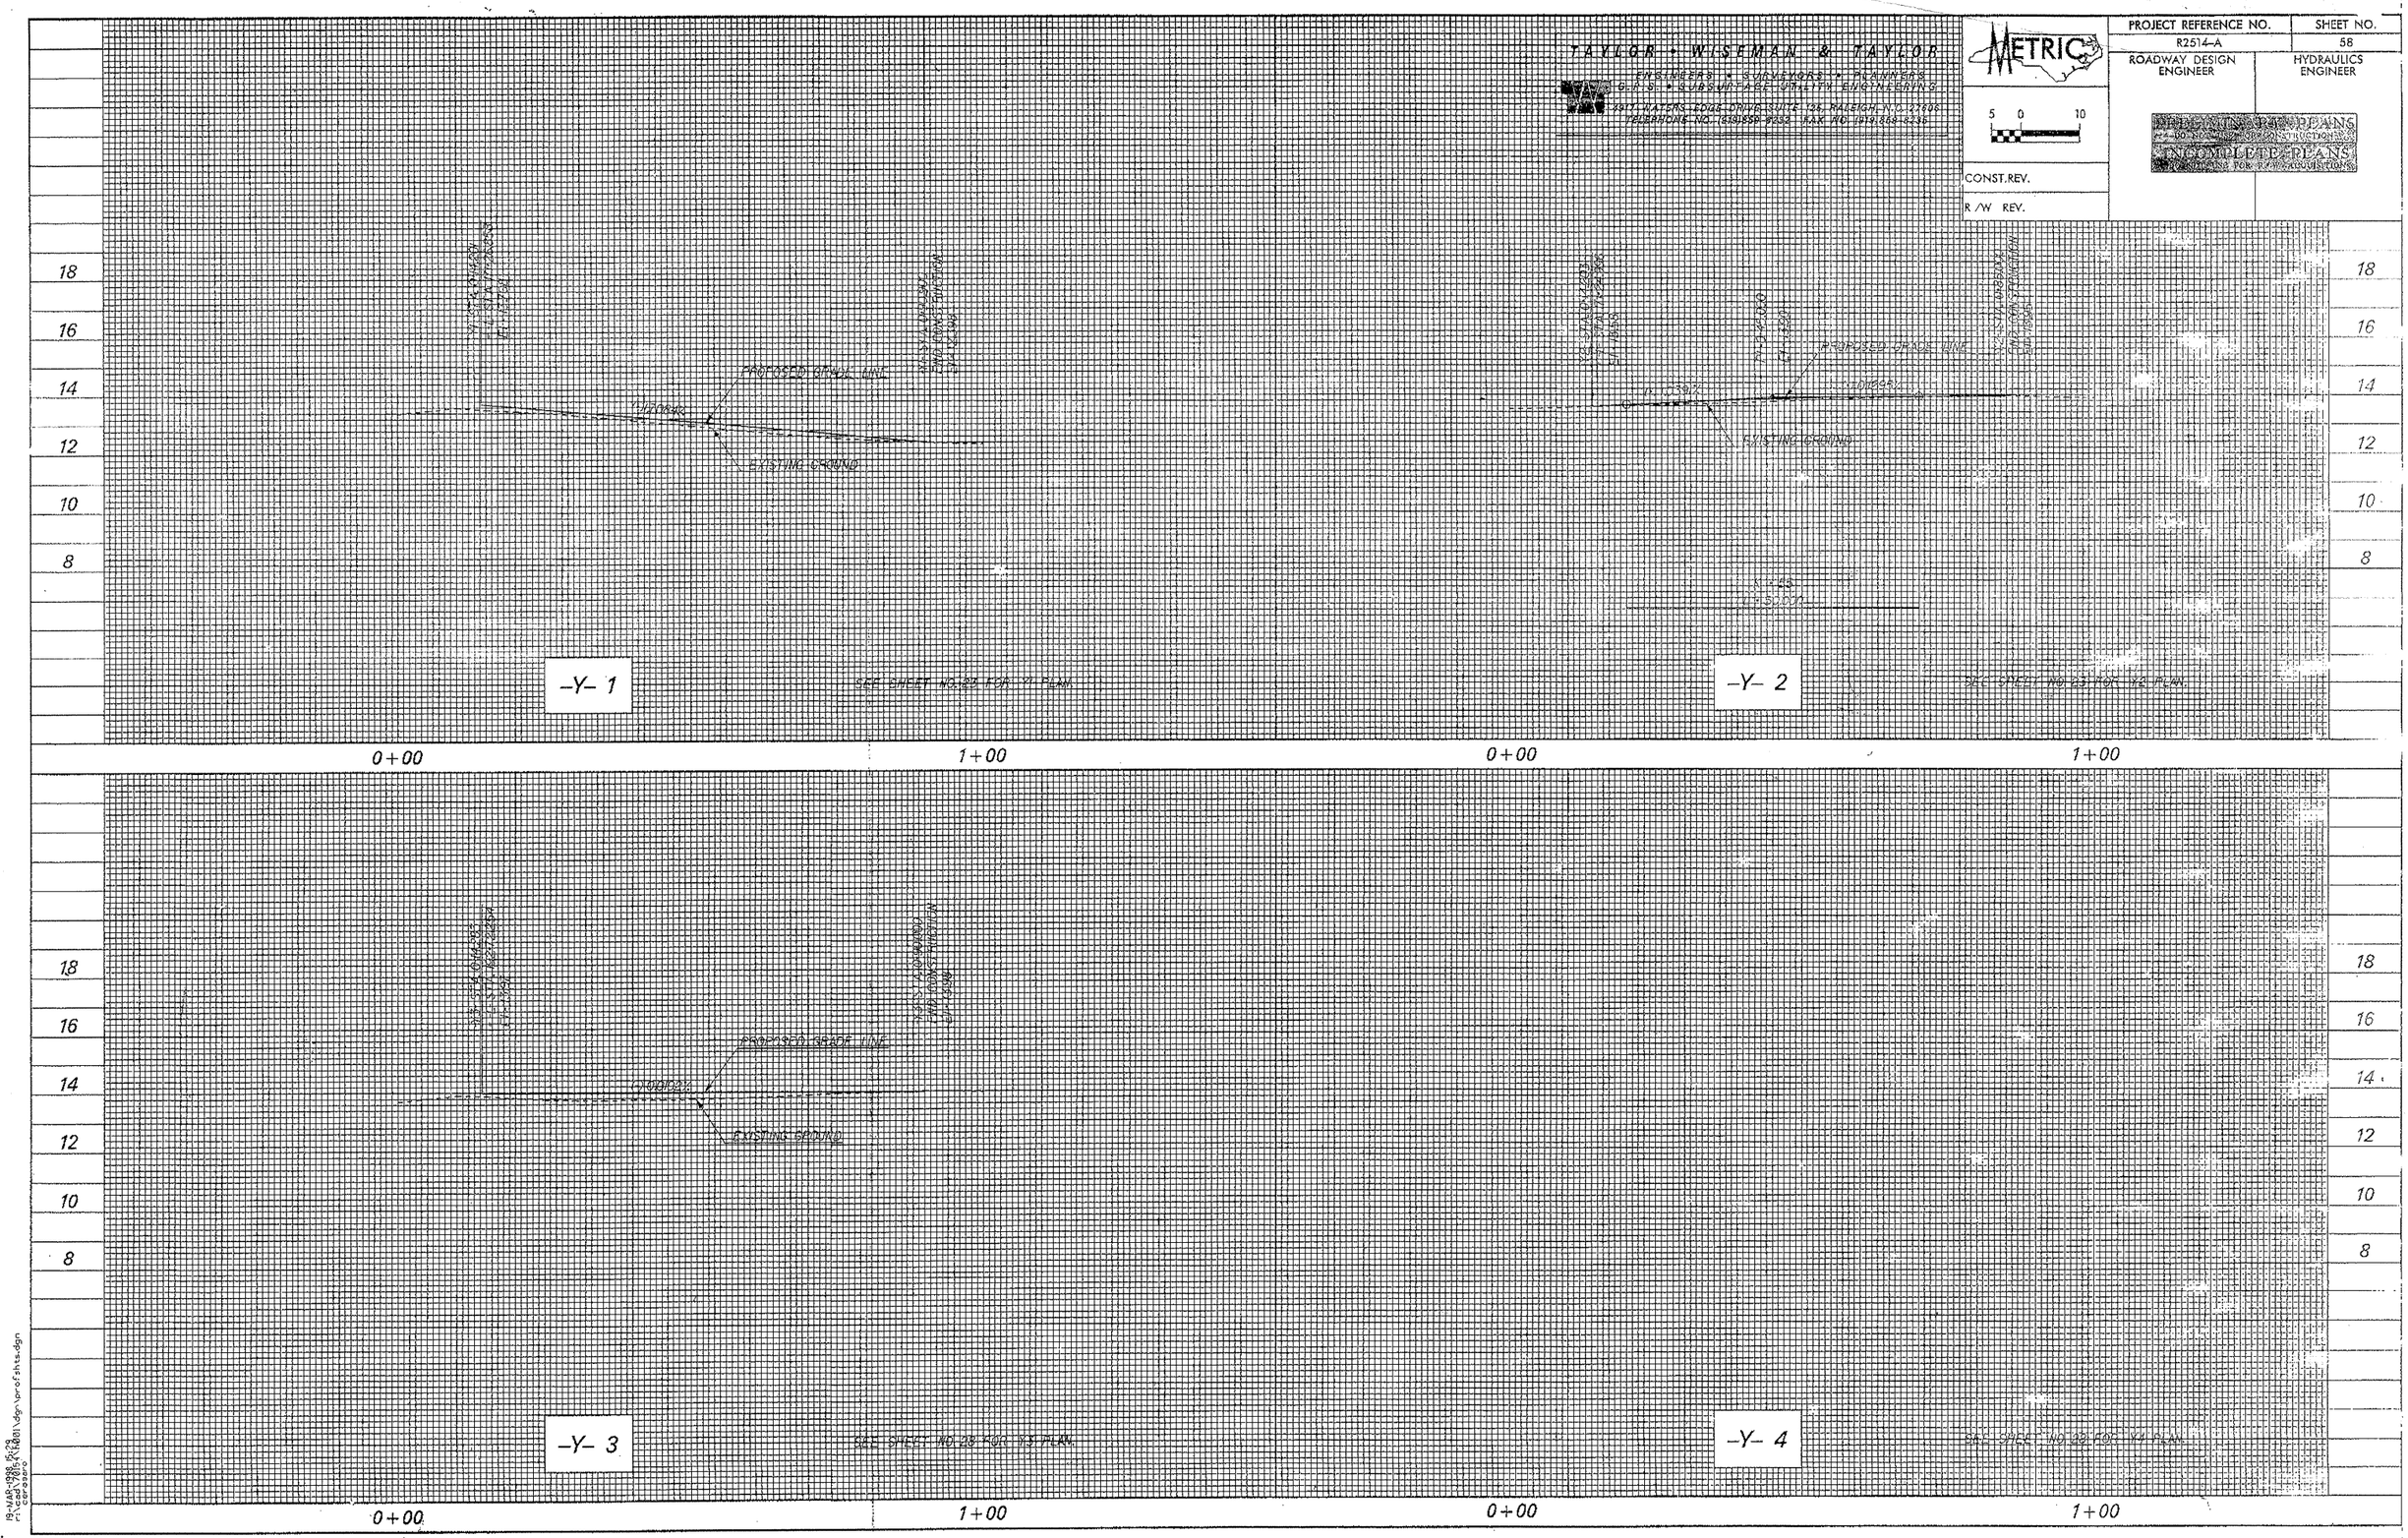

TAYLOR • WISEMAN & TAYLOR
ENGINEERS • SURVEYORS • PLANNERS
G.P.S. • SUBSURFACE UTILITY ENGINEERING
METRIC
PROJECT REFERENCE NO.
R2514-A
SHEET NO.
58
ROADWAY DESIGN ENGINEER
HYDRAULICS ENGINEER
5 0 10
CONST.REV.
R/W REV.
PRELIMINARY PLANS
INCOMPLETE PLANS
PROPOSED GRADE LINE
EXISTING GROUND
-Y- 1
SEE SHEET NO. 23 FOR Y1 PLAN
-Y- 2
SEE SHEET NO. 23 FOR Y2 PLAN
-Y- 3
SEE SHEET NO. 23 FOR Y3 PLAN
-Y- 4
SEE SHEET NO. 23 FOR Y4 PLAN
18
16
14
12
10
8
0+00
1+00