TAYLOR · WISEMAN & TAYLOR
ENGINEERS · SURVEYORS · PLANNERS
G.P.S. · SUBSURFACE UTILITY ENGINEERING
4917 WATERS EDGE DRIVE, SUITE 135, RALEIGH, N.C. 27606
TELEPHONE NO. (919)859-8232 FAX NO. (919)859-8236

METRIC

PROJECT REFERENCE NO.	SHEET NO.
R2514-A	43
ROADWAY DESIGN ENGINEER	HYDRAULICS ENGINEER

CONST. REV.

R/W REV.

BM 7: BIG NAIL IN 15" PINE LOCATED 8.23M LT OF BL STA 47+81.78 Elev.-13.59

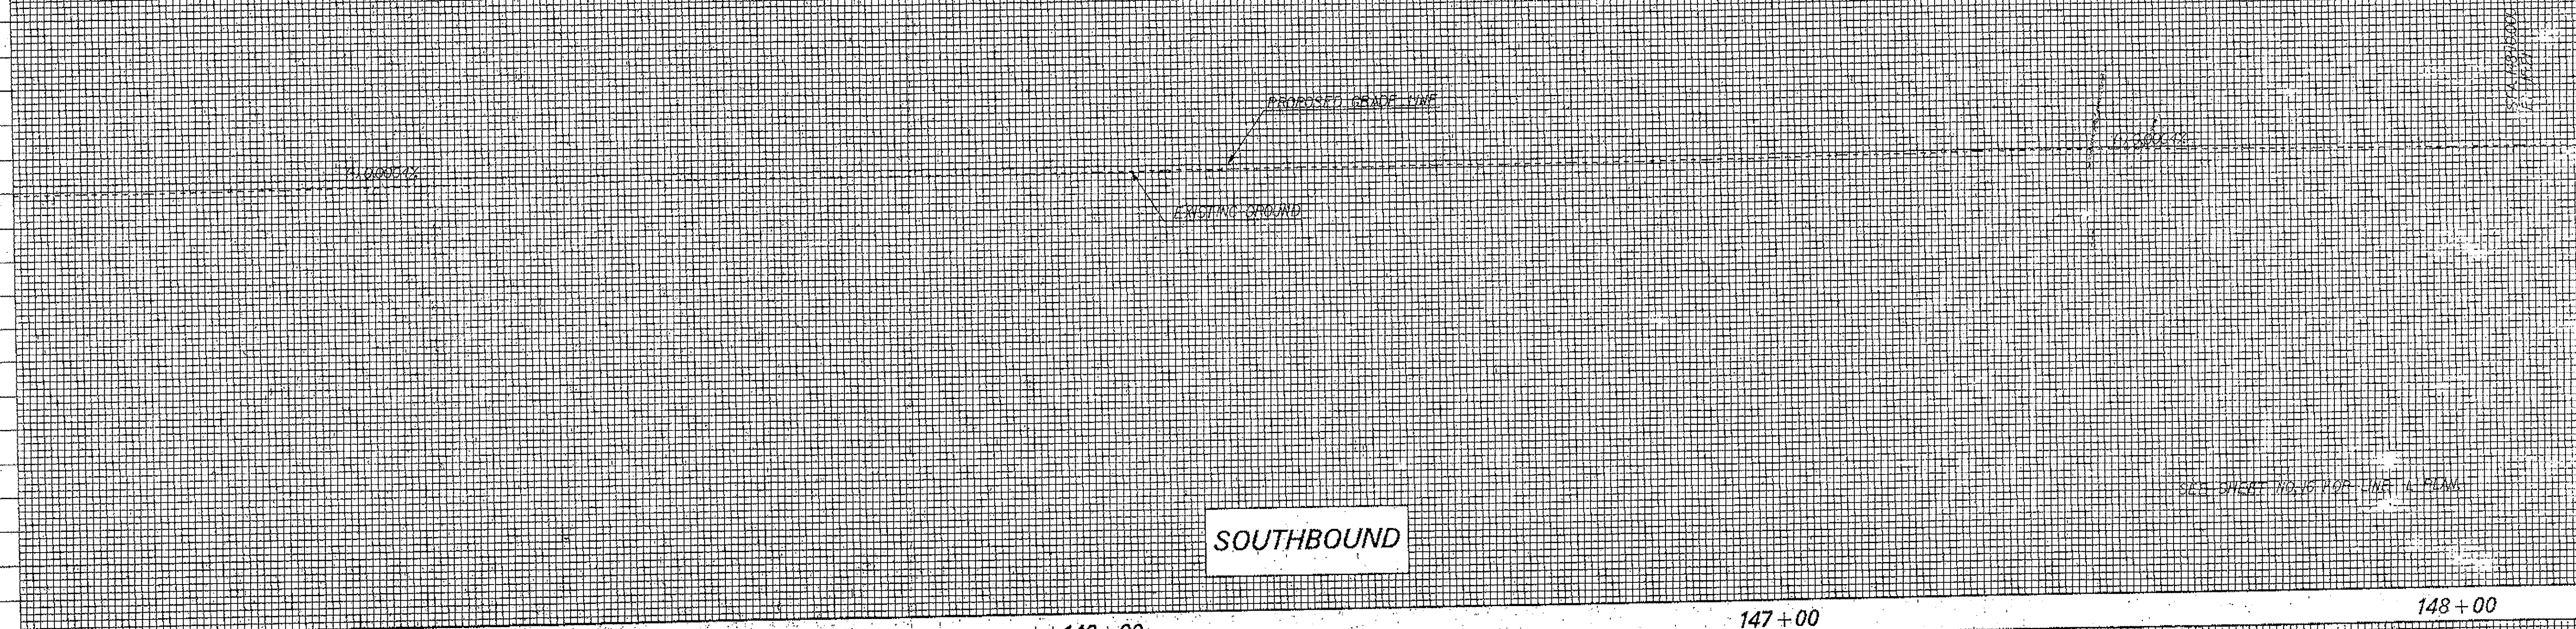

SOUTHBOUND

Soil Sample Test Results

SAMPLE NO.	STATION	OFFSET	DEPTH INTERVAL	AASHTO CLASS	L.L.	P.I.	% BY WEIGHT C.SAND	F.SAND	SILT	CLAY	% PASSING (SIEVES) 2.00	0.425	0.075	% MOISTURE	% ORGANIC
SS-29	144+40	CL	0.30-0.45	A-4(3)	27	9	0.4	48.7	22.6	28.3	100	100	60	25.3	
SS-30	144+40	CL	0.76-1.21	A-6(9)	35	17	0.4	42.6	16.6	40.4	100	100	68	32.4	
SS-31	144+40	CL	1.52-1.97	A-4(1)	28	5	0.4	52.0	15.4	32.2	100	100	55		
SS-32	144+40	CL	2.28-2.73	A-4(3)	26	9	0.6	55.4	19.8	24.2	100	100	61		
SS-33	146+30	CL	0.30-0.45	A-2-4(0)	25	NP	18.8	50.4	23.7	9.1	98	99	36		
SS-34	146+30	CL	0.76-1.21	A-6(9)	30	13	0.6	45.7	19.4	34.3	100	100	65		
SS-35	146+30	CL	1.52-1.97	A-4(0)	24	5	0.2	66.1	13.5	20.2	100	100	45		
SS-36	146+30	CL	2.28-2.73	A-4(4)	27	9	0.6	50.1	23.0	26.3	100	100	63		
S-20	145+00	CL	0.30-1.52	A-6(9)	33	16	1.0	37.0	25.7	26.4	100	99	78		
S-21	145+00	CL	1.52-1.83	A-4(1)	23	7	1.2	58.5	13.1	28.2	99	98	48		

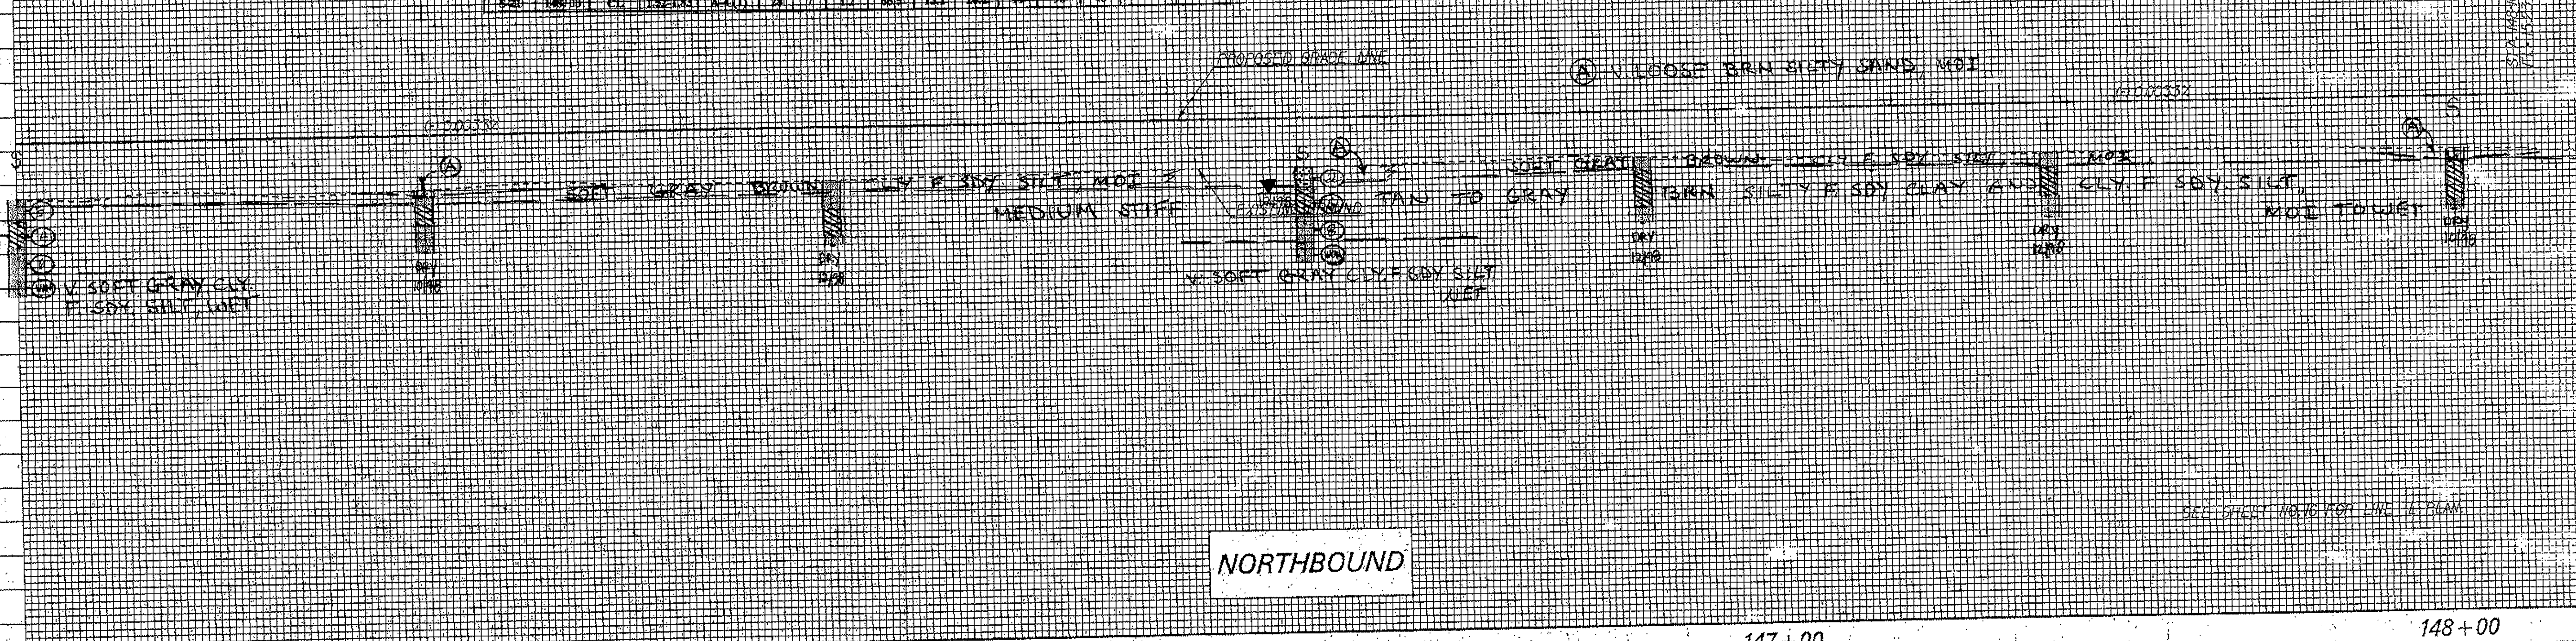

NORTHBOUND

19-MAR-1998 14:57
r:\bad\78154\h001\dgn\profshts.dgn
ceresaro