6/24/99

CONTRACT: C200819 TIP: R-2514A

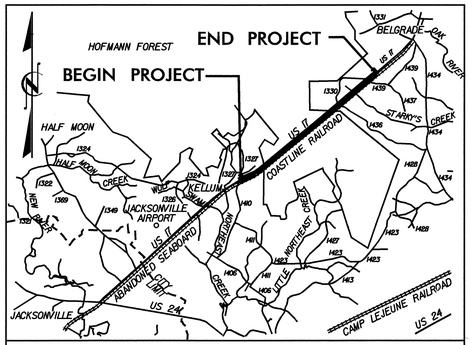

VICINITY MAP

STATE OF NORTH CAROLINA
DIVISION OF HIGHWAYS
ONSLOW COUNTY

STATE	STATE PROJECT REFERENCE NO.	SHEET NO.	TOTAL SHEETS
N.C.	R-2514A		

STATE PROJ. NO.	F. A. PROJ. NO.	DESCRIPTION
34442.1.1	NHF-17(7)	PE
34442.2.2	NHF-17(7)	R/W & UTIL
34426.3.3		CONST.

METRIC

ALL DIMENSIONS IN THESE PLANS ARE IN METERS UNLESS OTHERWISE SHOWN

LOCATION: US 17 NORTH OF JACKSONVILLE FROM SR 1327 /SR 1410 TO SR 1330 /SR 1439 SOUTH OF BELGRADE

TYPE OF WORK: WIDENING, GRADING, DRAINAGE, PAVING CULVERTS, STRUCTURES AND SIGNING

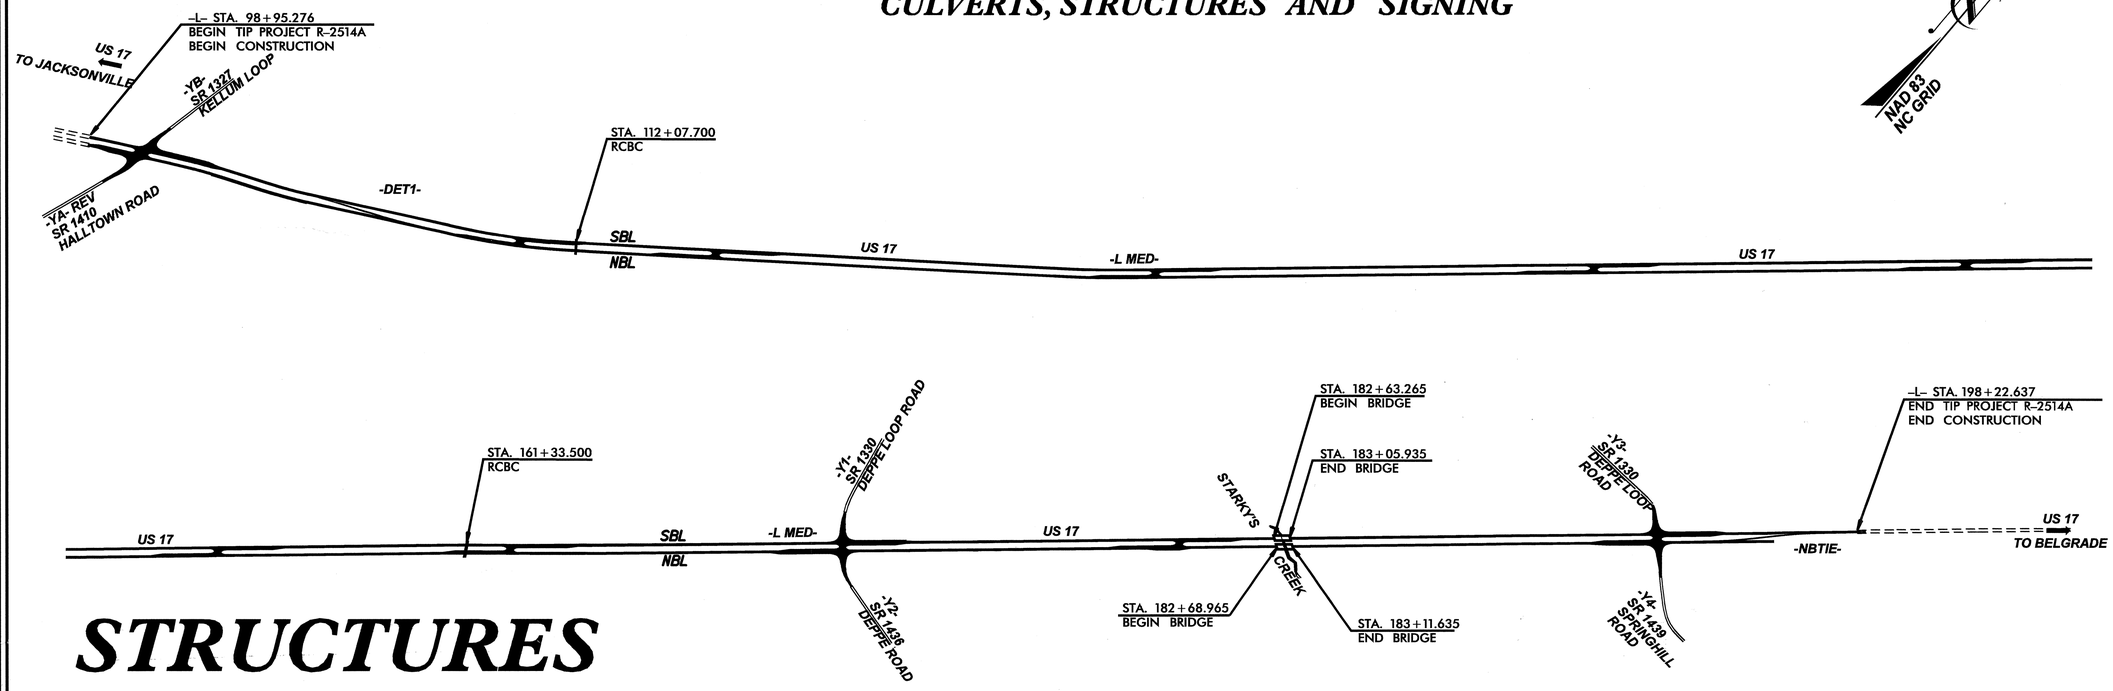

STRUCTURES

STATE OF NORTH CAROLINA DEPARTMENT OF TRANSPORTATION

DESIGN DATA

ADT 2005 = 20,080
ADT 2025 = 29,600
DHV = 10 %
D = 60 %
T = 13 % *
V = 100 km/h

*(TTST 6%+DUAL 7%)

PROJECT LENGTH

LENGTH ROADWAY TIP PROJECT R-2514A = 9.885 km
LENGTH STRUCTURE TIP PROJECT R-2514A = 0.042 km
TOTAL LENGTH TIP PROJECT R-2514A = 9.927 km

Prepared in the Office of:
DIVISION OF HIGHWAYS
1000 BIRCH RIDGE DRIVE
RALEIGH, NC 27610

2002 STANDARD SPECIFICATIONS

LETTING DATE:
October 19, 2004

J. M. BAILEY, P.E.
PROJECT ENGINEER

B. D. KLAPPENBACH, P.E.
PROJECT DESIGN ENGINEER

STRUCTURE DESIGN UNIT

NORTH CAROLINA PROFESSIONAL SEAL 14552 ENGINEER GREGORY R. PERFETTI
8/6/04

DIVISION OF HIGHWAYS
STATE OF NORTH CAROLINA

P.E.
STATE DESIGN ENGINEER

DEPARTMENT OF TRANSPORTATION
FEDERAL HIGHWAY ADMINISTRATION

APPROVED
DIVISION ADMINISTRATOR *DATE*

15-JUN-2004 14:07
$$$$$$$$$$$$$$$$$$$$DGN$$$$$$$$$$$$$$$$$$$$
bklappenbach