ROADWAY DESIGN BY:

TAYLOR• WISEMAN & TAYLOR

ENGINEERS • SURVEYORS •PLANNERS
G.P.S.• SUBSURFACE UTILITY ENGINEERING

3500 REGENCY PARKWAY, SUITE H, CARY, N.C. 27511
TELEPHONE NO. (919)297-0085 FAX NO. (919)297-0090

METRIC

5 0 10

CONST.REV.

R /W REV.

PROJECT REFERENCE NO.	SHEET NO.
R-2514A	52

ROADWAY DESIGN ENGINEER

NORTH CAROLINA PROFESSIONAL SEAL 022393 ENGINEER JAMES H. JATKO

HYDRAULICS ENGINEER

NORTH CAROLINA PROFESSIONAL SEAL 19775 ENGINEER RAY D. LOWINGOOD 13 Oct 03

HYDRAULIC DESIGN :
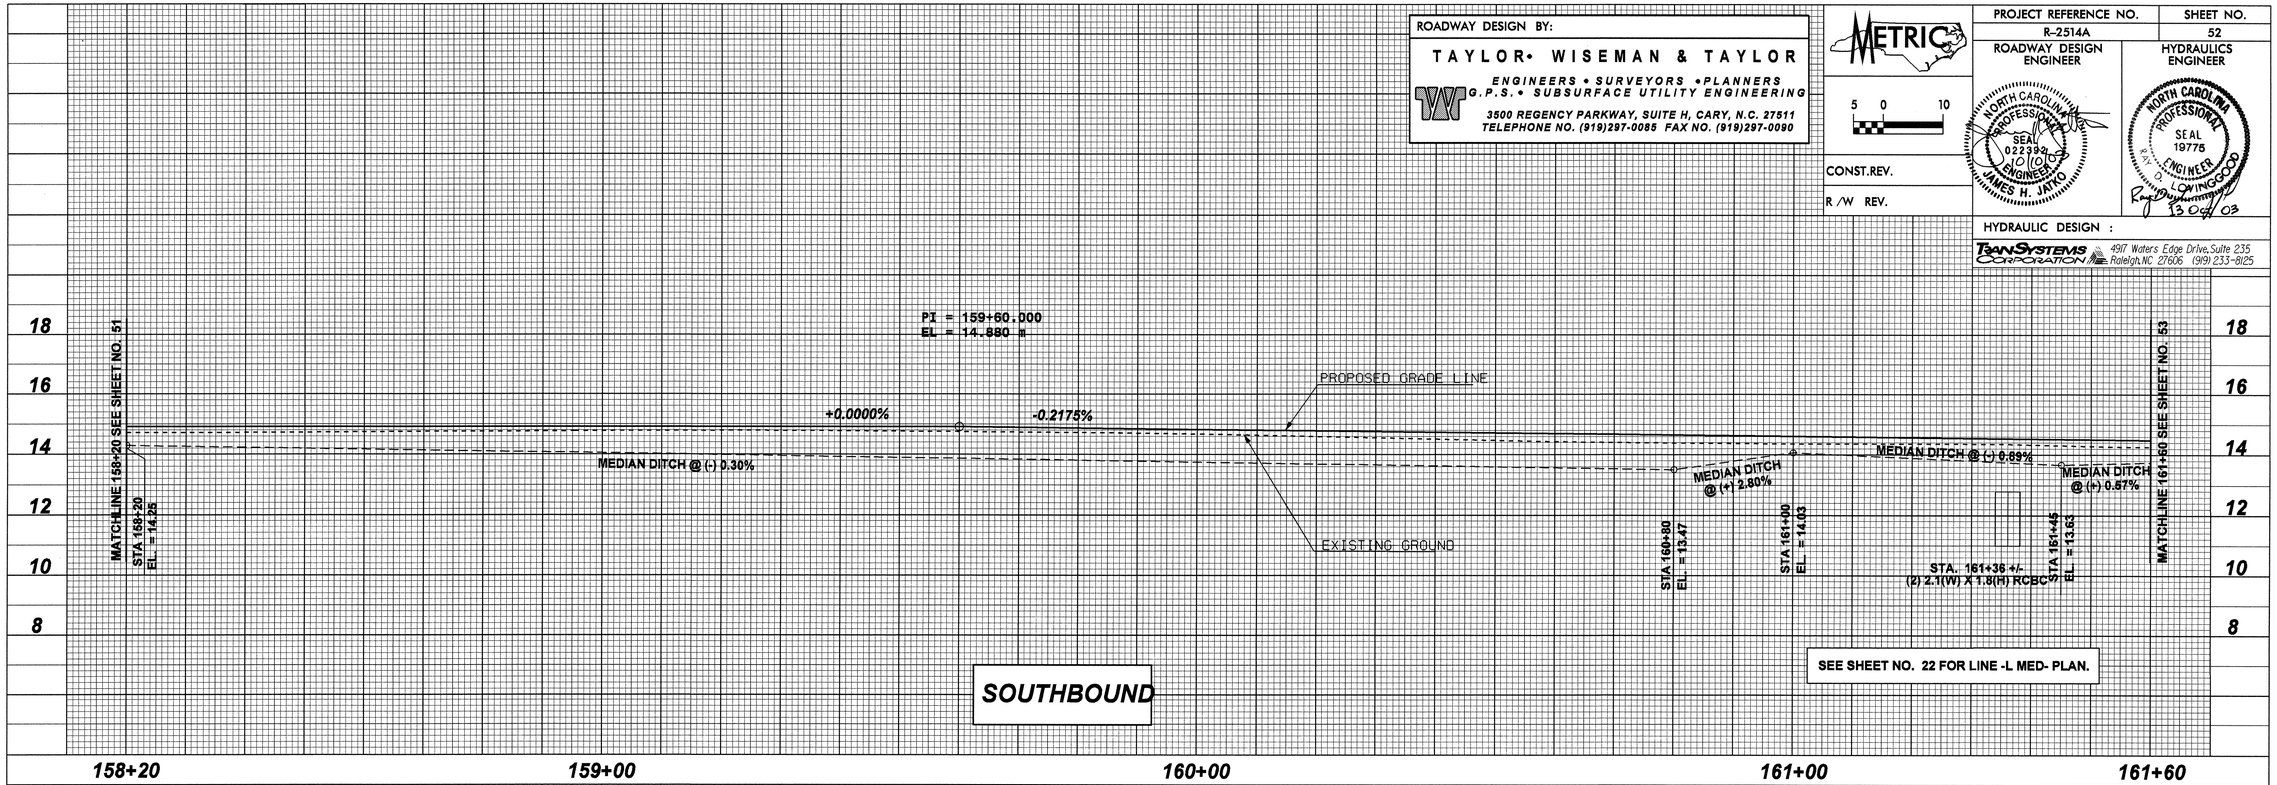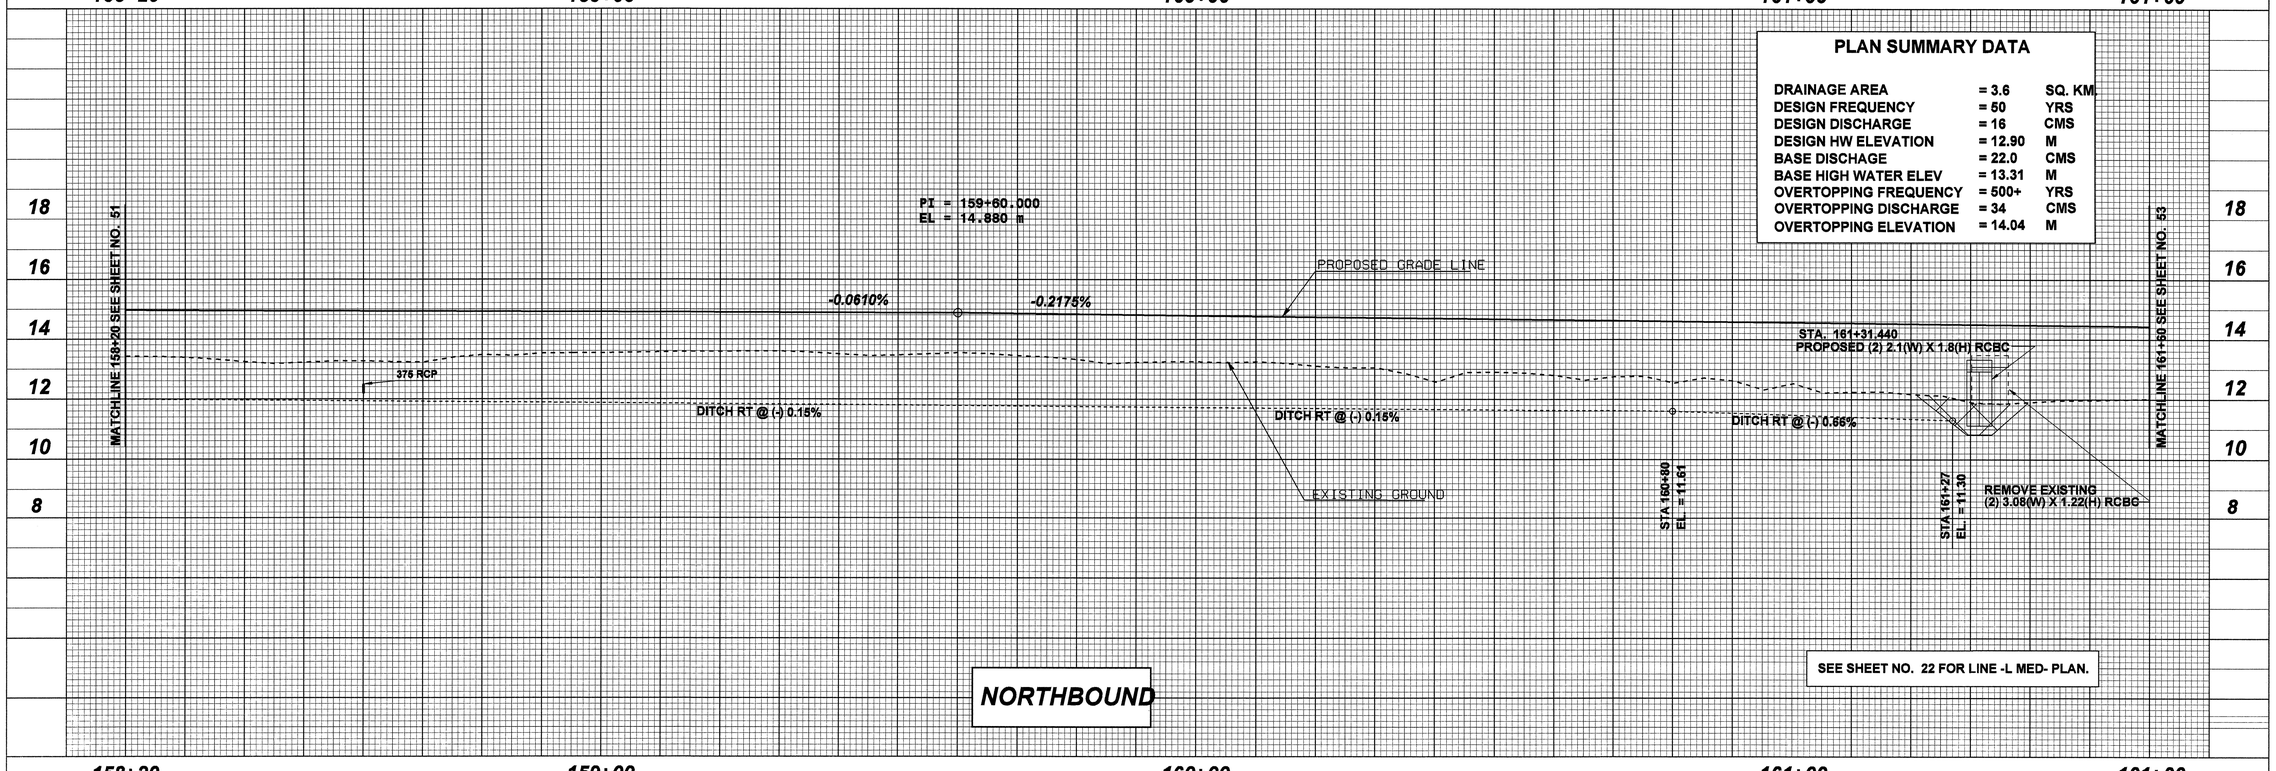
TRANSYSTEMS CORPORATION 4917 Waters Edge Drive,Suite 235 Raleigh,NC 27606 (919) 233-8125