6/10/99

| ROADWAY DESIGN BY: |
|---|
| TAYLOR• WISEMAN & TAYLOR |
| ENGINEERS • SURVEYORS •PLANNERS<br>G.P.S.• SUBSURFACE UTILITY ENGINEERING |
| 3500 REGENCY PARKWAY, SUITE H, CARY, N.C. 27511<br>TELEPHONE NO. (919)297-0085 FAX NO. (919)297-0090 |

METRIC

5 0 10

| CONST. REV. |
|---|
| R /W REV. |

| PROJECT REFERENCE NO. | SHEET NO. |
|---|---|
| R-2514A | 30 |
| R /W SHEET NO. | |

ROADWAY DESIGN ENGINEER — NORTH CAROLINA PROFESSIONAL SEAL 022392 ENGINEER JAMES H. JAITKO — 13 OCT 03

HYDRAULICS ENGINEER — NORTH CAROLINA PROFESSIONAL SEAL 19775 ENGINEER RAY D. LOVINGGOOD — 13 OCT 03

HYDRAULIC DESIGN:

TRANSYSTEMS CORPORATION 4917 Waters Edge Drive,Suite 235 Raleigh,NC 27606 (919) 233-8125

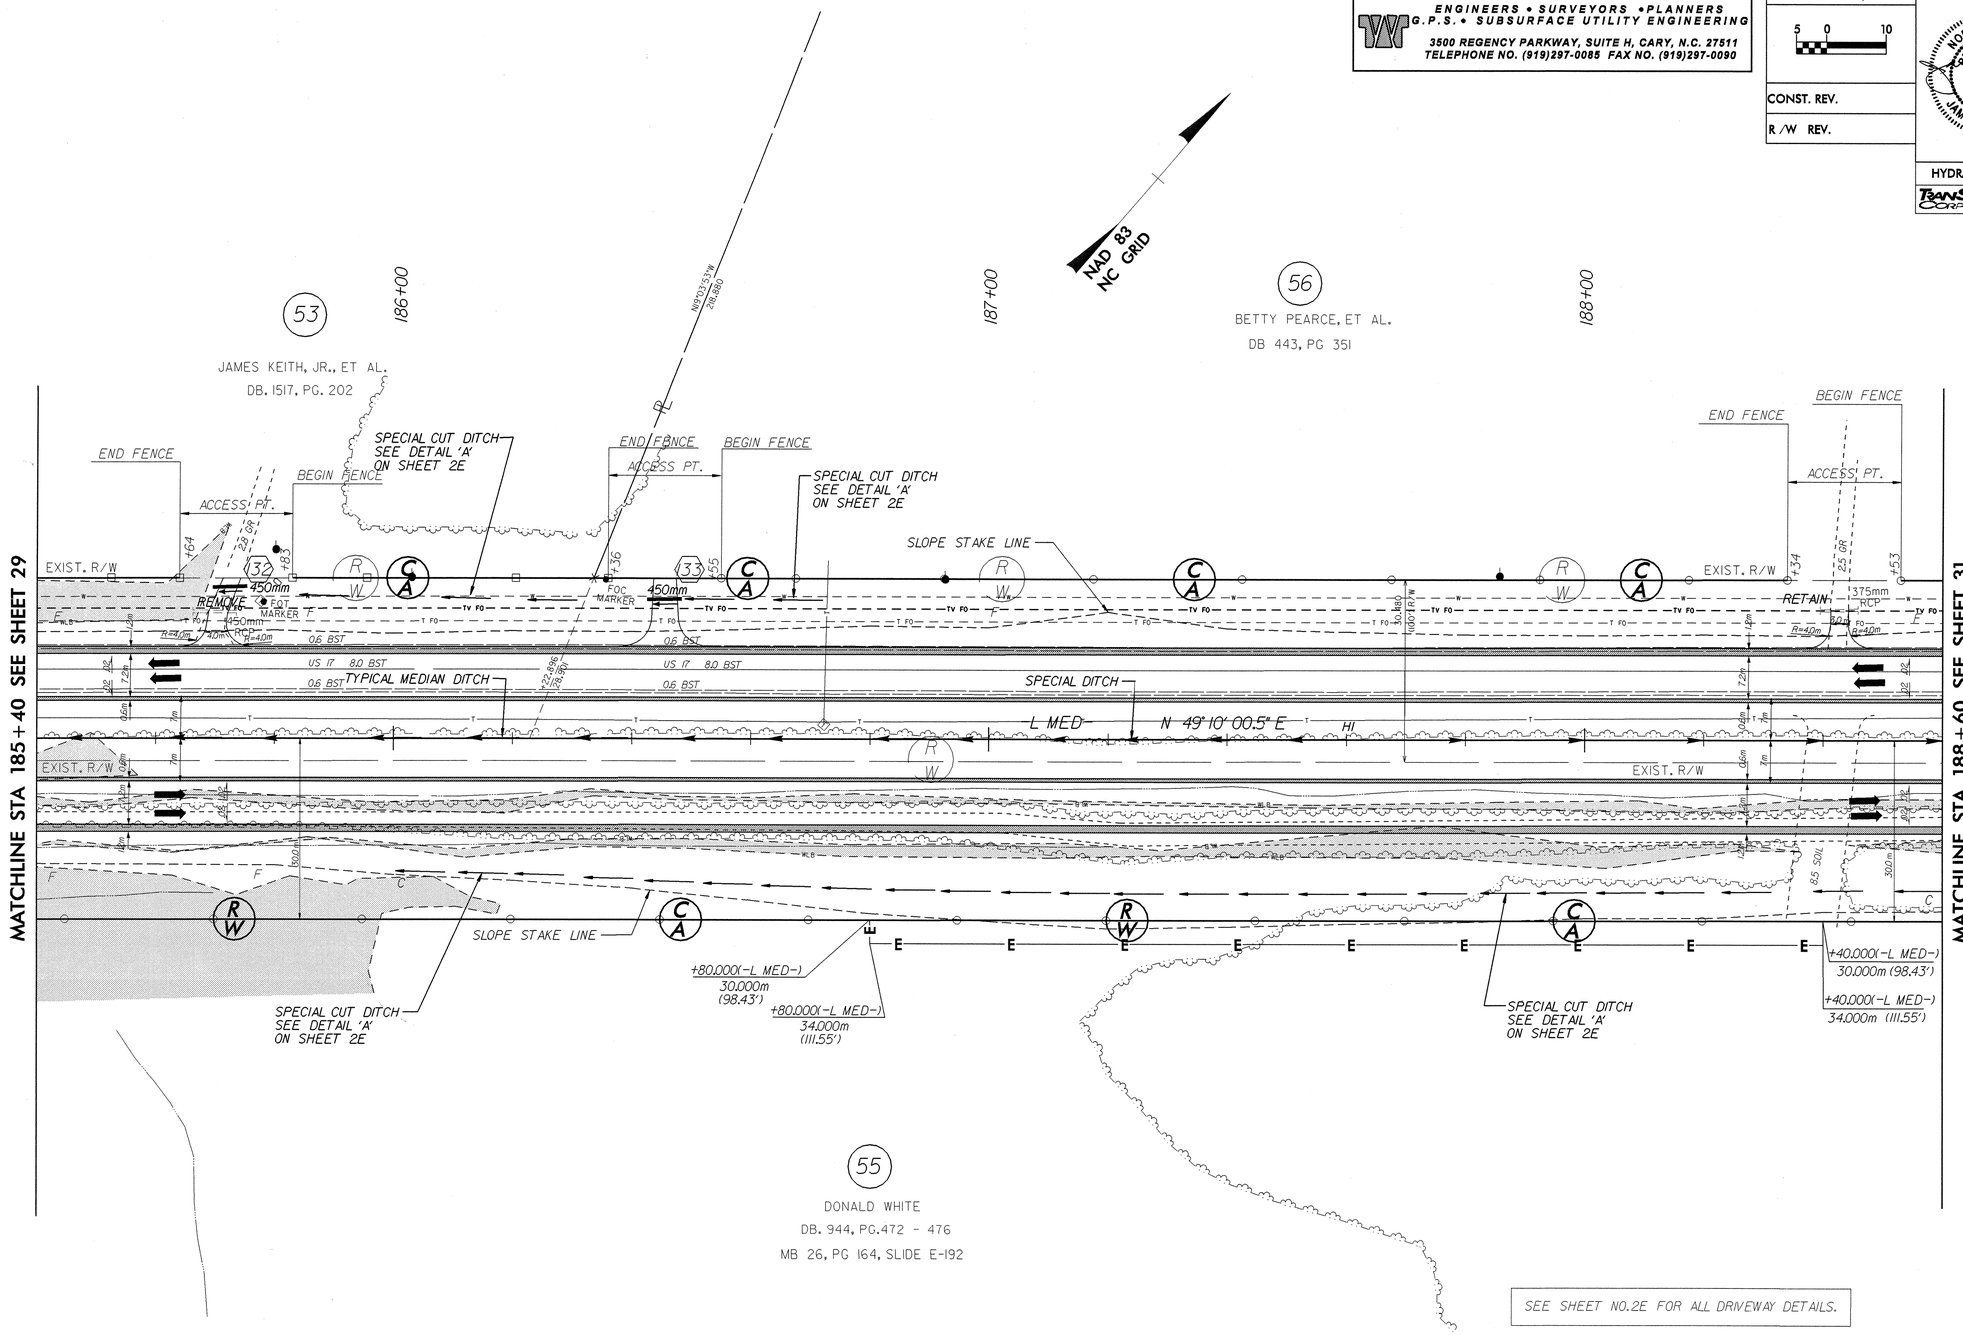


SEE SHEET NO.2E FOR ALL DRIVEWAY DETAILS.

SEE SHEET NO.2E FOR ALL DITCH DETAILS.

SEE SHEET NO.60 FOR NBL & SBL GRADES AND PROFILES AND ALL DITCH GRADES AND PROFILES.


N:\CAD\ 7301\2514A\Roadway\R-2514A_RDY_PSH_30.dgn
09-OCT-2003 09:32
User:LOVINGGOOD
Plotted by R-2514A_RDY.PSH on 13-OCT-2003 AT WILLIAMSON