6/10/03

ROADWAY DESIGN BY:
TAYLOR• WISEMAN & TAYLOR
ENGINEERS • SURVEYORS •PLANNERS G.P.S.• SUBSURFACE UTILITY ENGINEERING
3500 REGENCY PARKWAY, SUITE H, CARY, N.C. 27511 TELEPHONE NO. (919)297-0085 FAX NO. (919)297-0090

METRIC

5 0 10

CONST. REV.
R /W REV.

PROJECT REFERENCE NO.	SHEET NO.
R-2514A	23
R /W SHEET NO.	

ROADWAY DESIGN ENGINEER — NORTH CAROLINA PROFESSIONAL SEAL 022380 ENGINEER JAMES H. JATKO

HYDRAULICS ENGINEER — NORTH CAROLINA PROFESSIONAL SEAL 19775 ENGINEER BAY D. LOVINGGOOD — 19 MAR 04

HYDRAULIC DESIGN:

TRANSYSTEMS CORPORATION 4917 Waters Edge Drive, Suite 235 Raleigh, NC 27606 (919) 233-8125

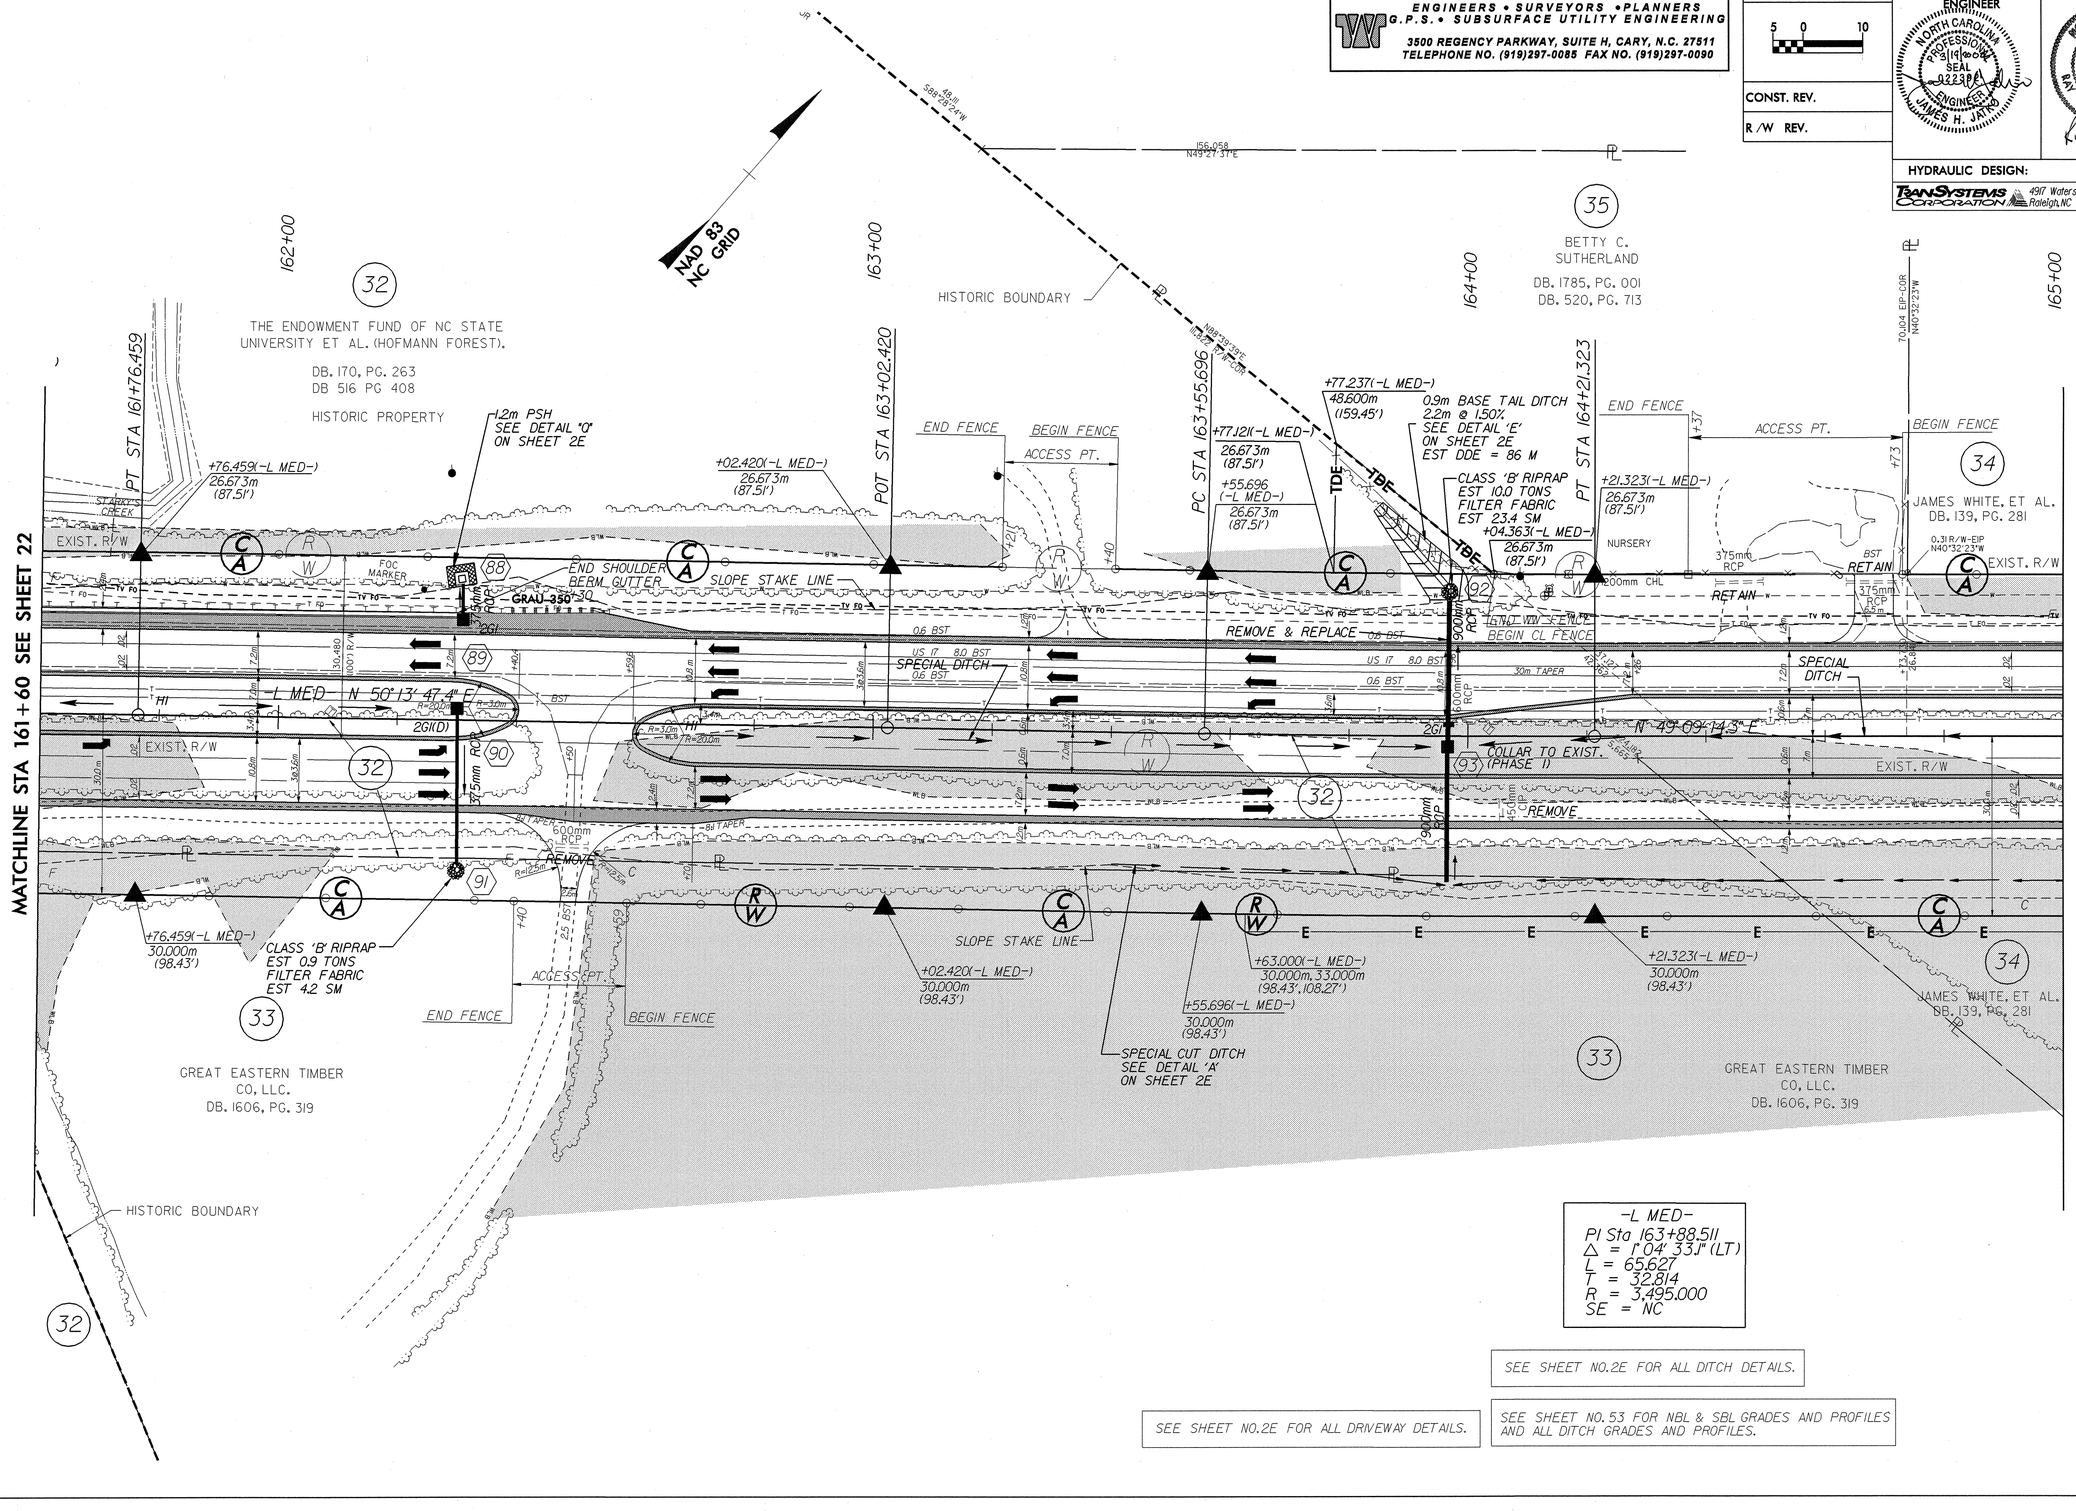

-L MED-
PI Sta 163+88.511
Δ = 1°04' 33J" (LT)
L = 65.627
T = 32.814
R = 3,495.000
SE = NC

SEE SHEET NO.2E FOR ALL DITCH DETAILS.

SEE SHEET NO.2E FOR ALL DRIVEWAY DETAILS.

SEE SHEET NO. 53 FOR NBL & SBL GRADES AND PROFILES AND ALL DITCH GRADES AND PROFILES.

15-MAR-2004 10:21
J:\projects\2514A_RDY_PSH_23.dgn
williamsm
ATT WILLIAMSM