TAYLOR• WISEMAN & TAYLOR
ENGINEERS • SURVEYORS •PLANNERS
G.P.S.• SUBSURFACE UTILITY ENGINEERING
3500 REGENCY PARKWAY, SUITE H, CARY, N.C. 27511
TELEPHONE NO. (919)297-0085 FAX NO. (919)297-0090

METRIC

PROJECT REFERENCE NO.	SHEET NO.
R-2514A	2B
R /W SHEET NO.	

ROADWAY DESIGN ENGINEER
NORTH CAROLINA PROFESSIONAL SEAL 022382 ENGINEER JAMES H. JAKO
JAMES H. JAKO

PAVEMENT DESIGN ENGINEER
NORTH CAROLINA PROFESSIONAL SEAL 22896 ENGINEER CLARK S. MORRISON
CLARK S. MORRISON 7/1/09

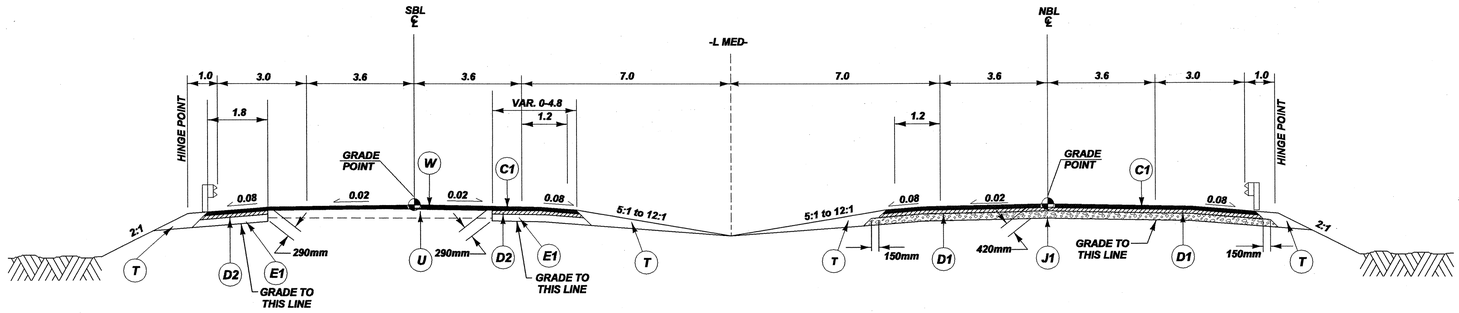

TYPICAL SECTION NO. 3B

USE IN CONJUNCTION WITH TYPICAL SECTION NO. 3 AND NO. 3A AT GUARDRAIL LOCATIONS:

-L MED-: STA. 111+26+/- TO STA. 112+14+/- RT.
STA. 112+02+/- TO STA. 112+90+/- LT.
STA. 160+32+/- TO STA. 116+39+/- RT.
STA. 161+32+/- TO STA. 162+39+/- LT.
STA. 181+93+/- TO STA. 183+65+/- RT.
STA. 182+18+/- TO STA. 183+80+/- LT.

PAVEMENT SCHEDULE	
C1	70mm TYPE S9.5C
C2	60mm TYPE S9.5B
C3	60mm TYPE S9.5C
C4	VAR. DEPTH S9.5C
D1	100mm I19.0C
D2	80mm I19.0C
D3	70 mm I19.0C
D4	55 mm I19.0C
D5	VAR. DEPTH I19.0C
E1	140 mm B25.0C
E2	100 mm B25.0B
E3	VAR. DEPTH B25.0C
E4	VAR. DEPTH B25.0B
J1	250mm AGG. BASE COURSE
J2	150mm AGG. BASE COURSE
R1	125mm MONO. CONC. ISLAND.
T	EARTH MATERIAL
U	EXISTING PAVEMENT
V	55mm MILLING
W	VAR. DEPTH BITUMINOUS

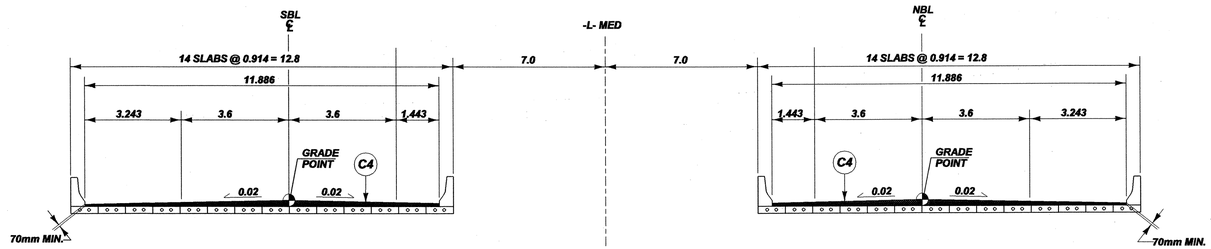

TYPICAL SECTION NO. 3C

USE TYPICAL SECTION NO. 3C FOR:

-L MED-: STA. 182+66.115 (BEGIN BRIDGE) TO STA. 183+08.785 (END BRIDGE)

06-FEB-2004 15:23
Q:\CAD\TPD\Projects\R-2514A_RDY\Standard\R-2514A_RDY_TYP.dgn
jjillson