PROJECT REFERENCE NO.	SHEET NO.
R-2514A	UC-12

DESIGNED BY: ARK
DRAWN BY: ARK
CHECKED BY: GYS
APPROVED BY: GYS
REVISED:

NORTH CAROLINA DEPARTMENT OF TRANSPORTATION

DESIGN SERVICES UNIT
PHONE:(919)250-4128
FAX:(919)250-4119

NORTH CAROLINA PROFESSIONAL SEAL 023948 11-4-03 ENGINEER GREG Y. STEVENS

UTILITY CONSTRUCTION PLANS ONLY

METRIC SCALE 0

UTILITY CONSTRUCTION

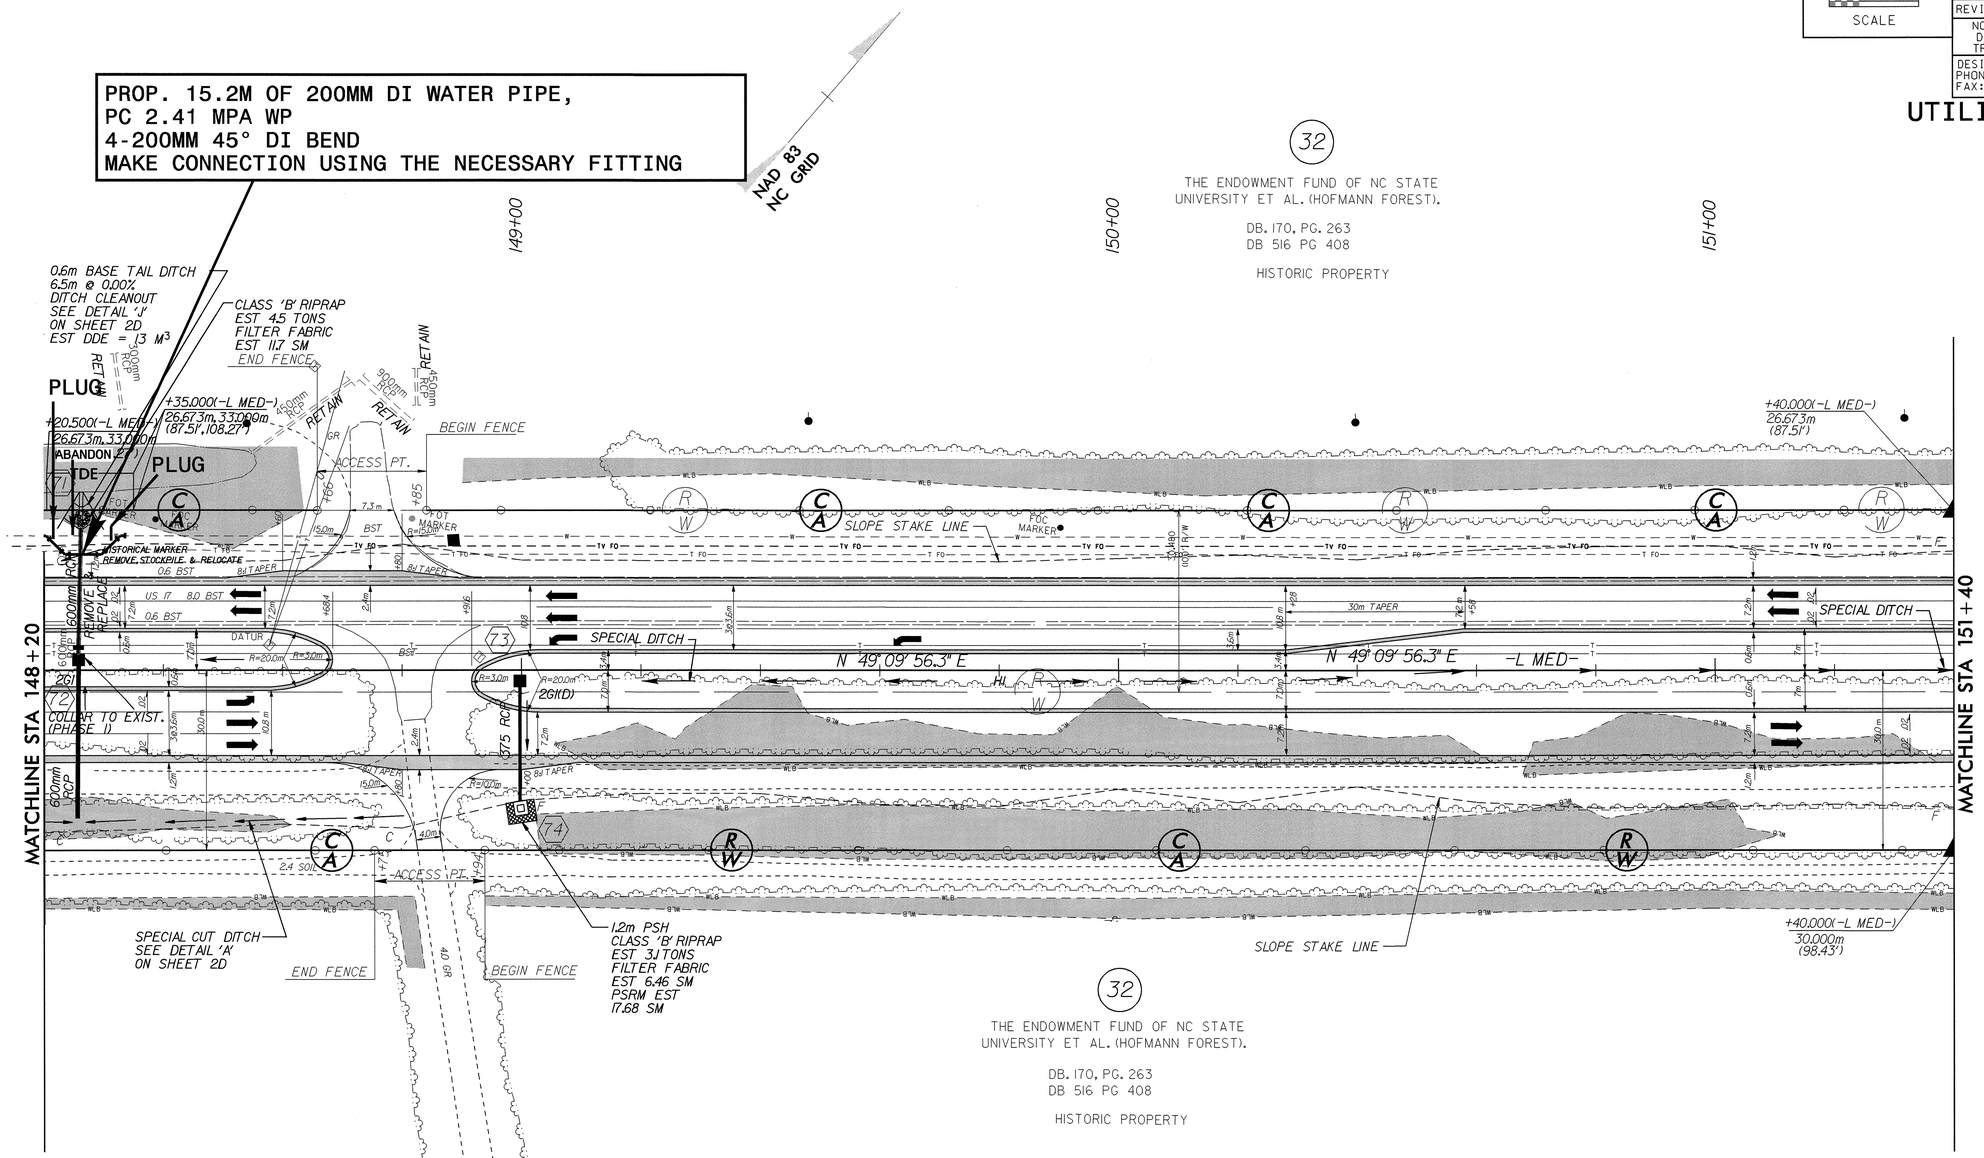

SEE SHEET NO. 2D FOR ALL DRIVEWAY DETAILS.

SEE SHEET NO. 2D FOR ALL DITCH DETAILS.

SEE SHEET NO. 49 FOR NBL & SBL GRADES AND PROFILES AND ALL DITCH GRADES AND PROFILES.

ND PROFILES

04-NOV-2003 07:34
R:\Hydraulics\Roadway\2514A_RDY_PSH_19UC_12.dgn
dscoutchek AT 05(81)28