PROJECT REFERENCE NO.	SHEET NO.
R-2514A	X-19

2.5 0 2.5 5
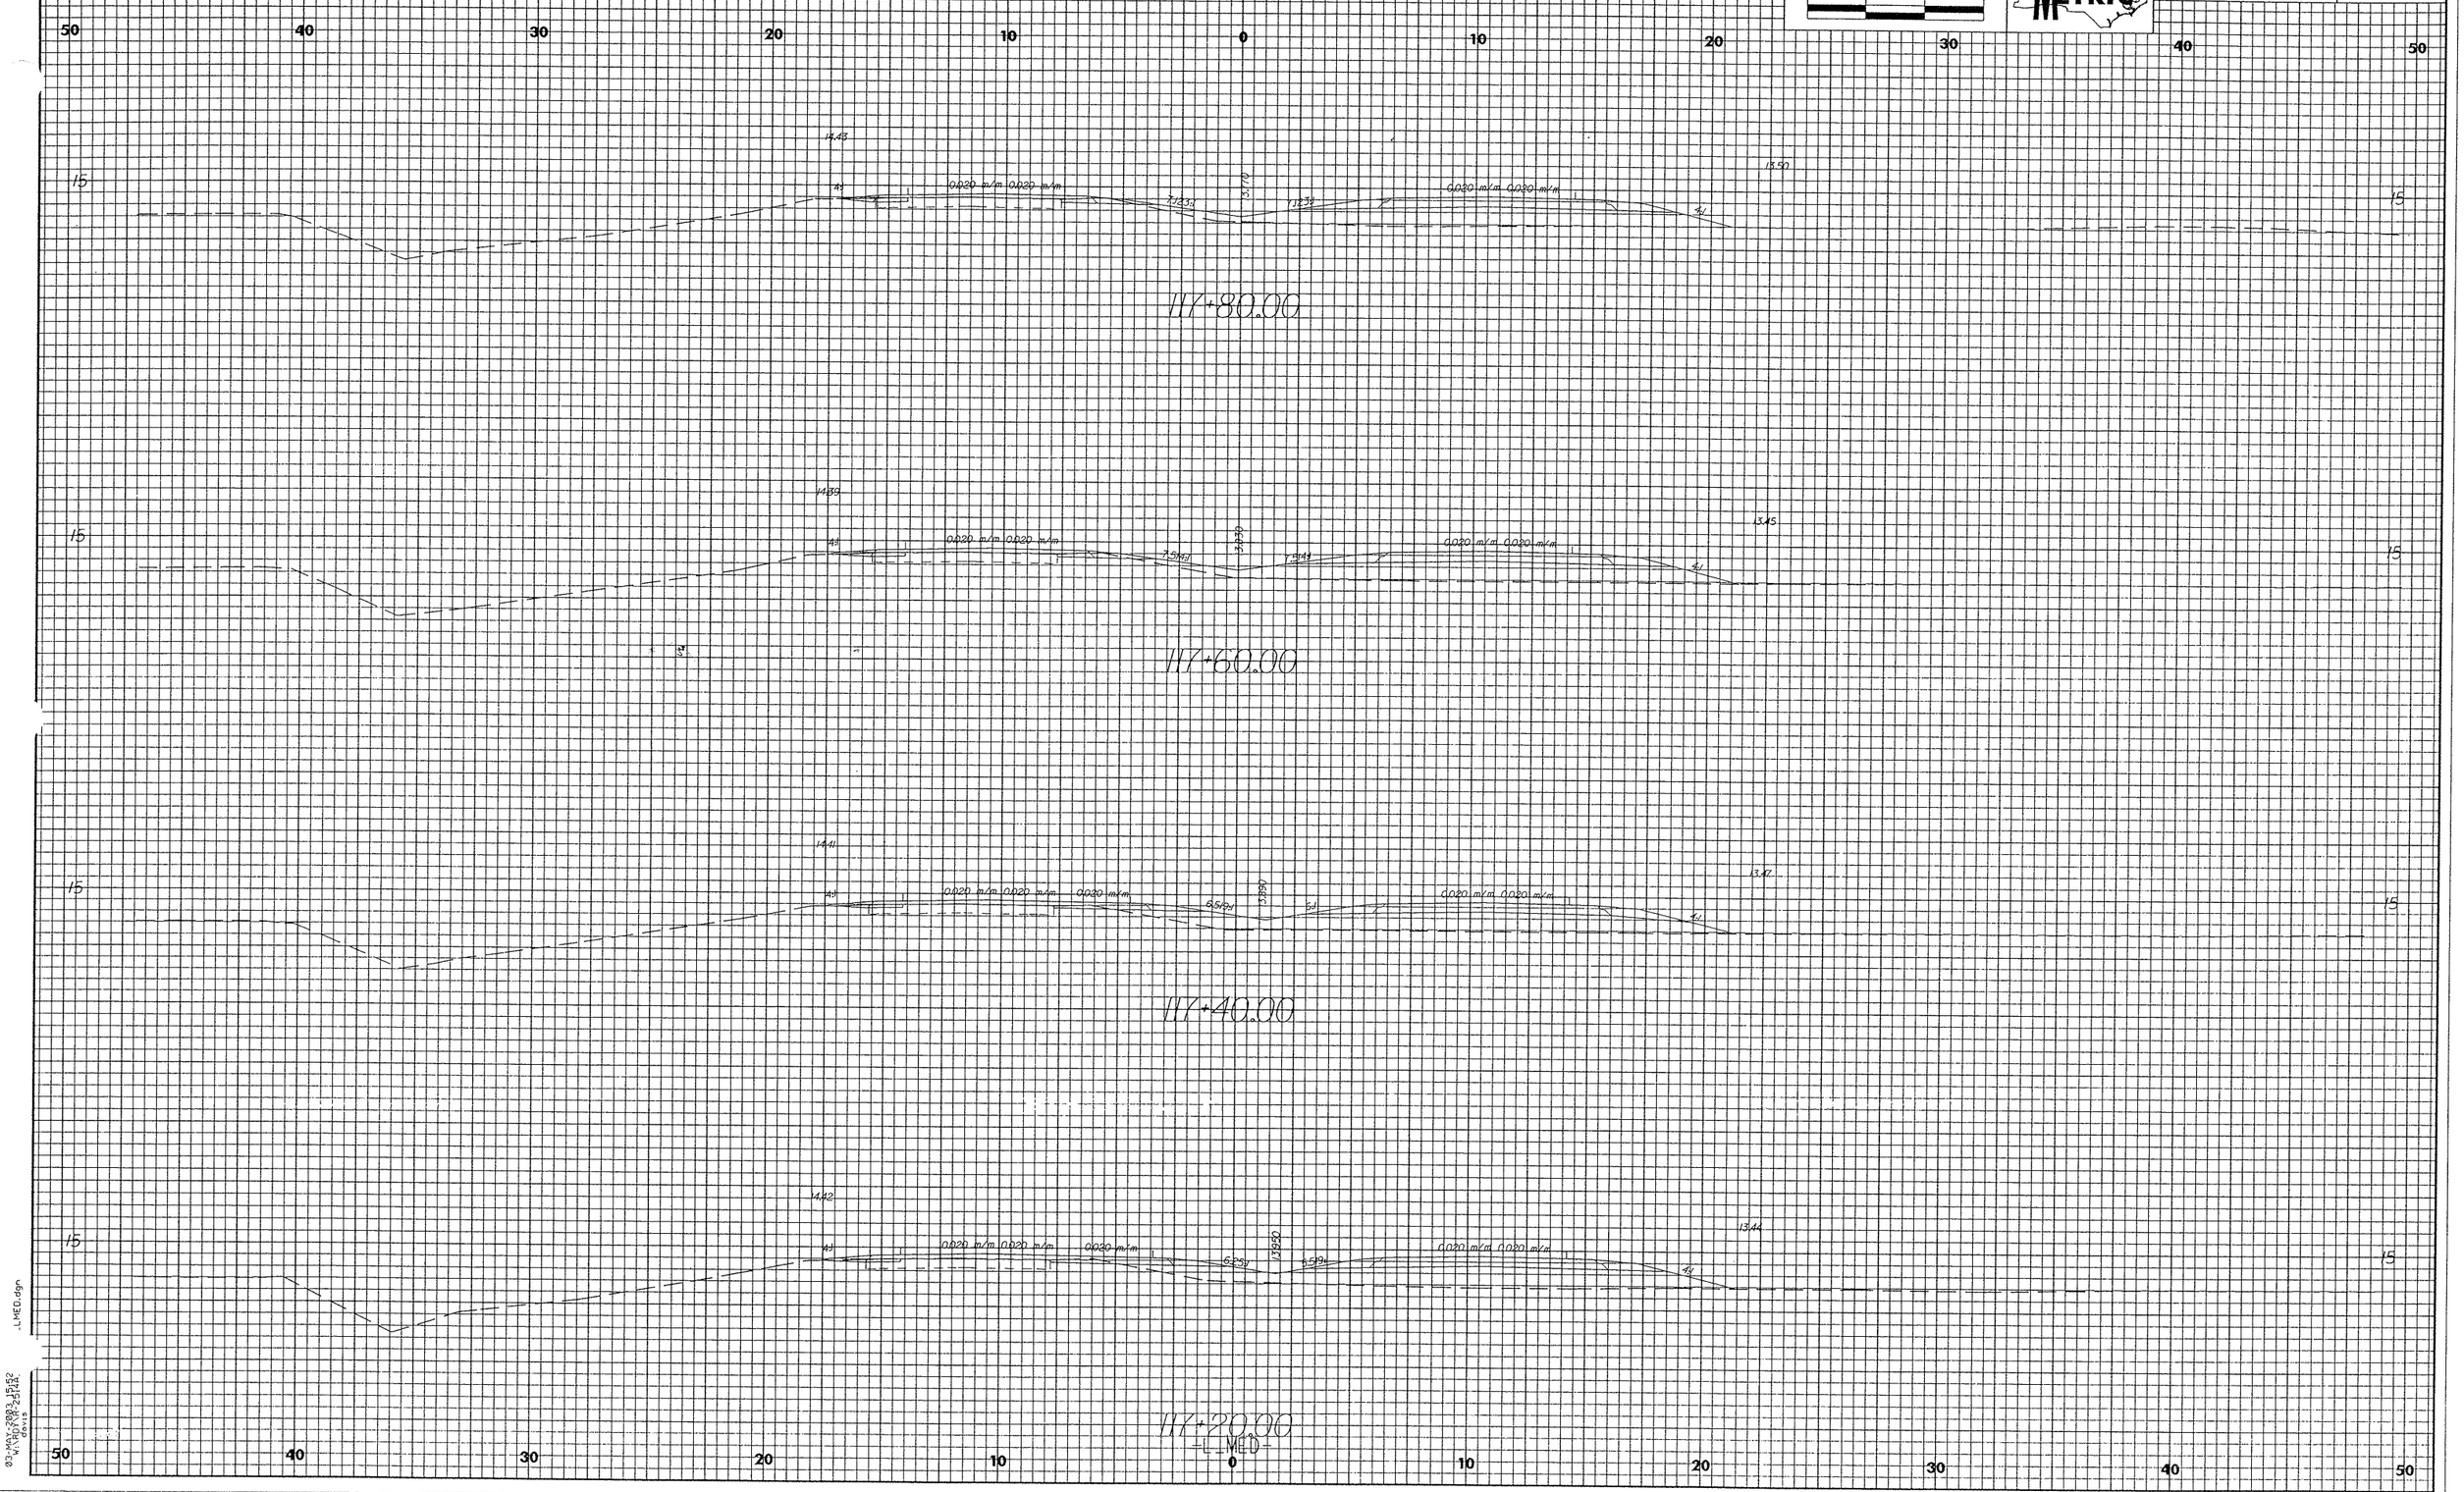
METRIC