W:\squadv\b3885\pbrewer\Microstation\B3885_sd_FP_01.dgn
outlaw

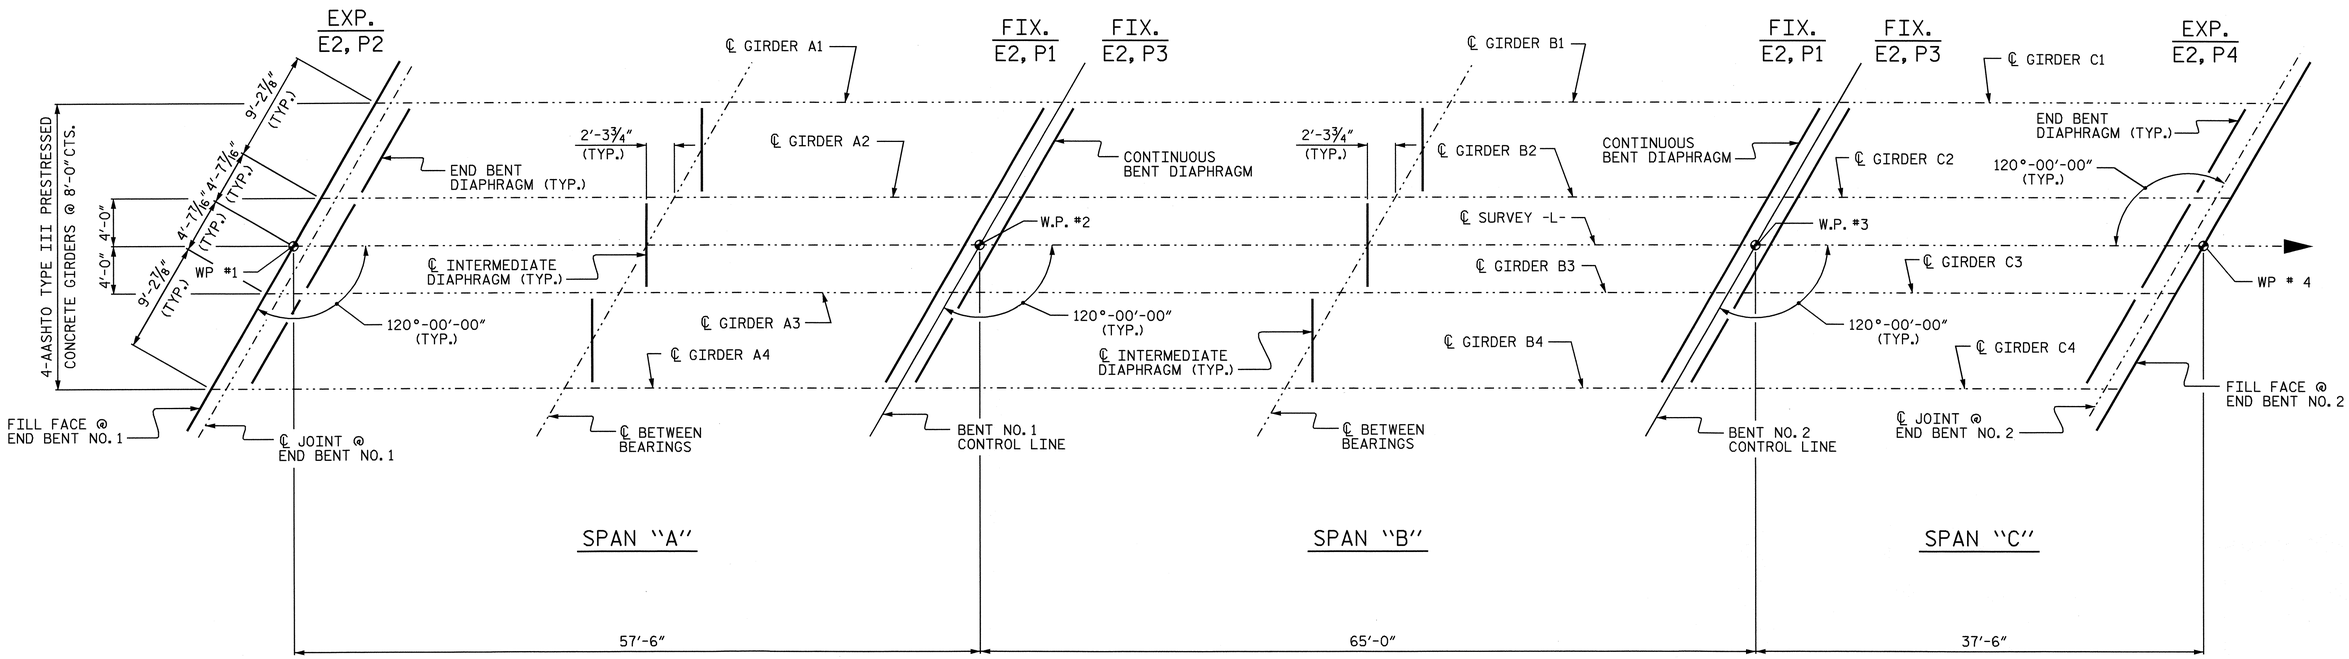

GIRDER LAYOUT

PROJECT NO. B-3885

ORANGE COUNTY

STATION: 17+75.00 -L-

STATE OF NORTH CAROLINA
DEPARTMENT OF TRANSPORTATION
RALEIGH

SUPERSTRUCTURE

GIRDER LAYOUT

NORTH CAROLINA PROFESSIONAL SEAL 10750 ENGINEER ROBERT C. OUTLAW
3/23/04

REVISIONS						SHEET NO.
NO.	BY:	DATE:	NO.	BY:	DATE:	S-9
1			3			TOTAL SHEETS
2			4			33

DRAWN BY : P.C. BREWER DATE : 6/3/03
CHECKED BY : S.B. WILLIAMS DATE : 7/30/03