6/2/99

PROJECT REFERENCE NO.	SHEET NO.
B-3885	2-A

ROADWAY DESIGN ENGINEER
NORTH CAROLINA PROFESSIONAL SEAL 16262 ENGINEER TERESA M. BRUTON
9-8-04

PAVEMENT DESIGN ENGINEER
NORTH CAROLINA PROFESSIONAL SEAL 22896 ENGINEER CLARK S. MORRISON
9/8/04

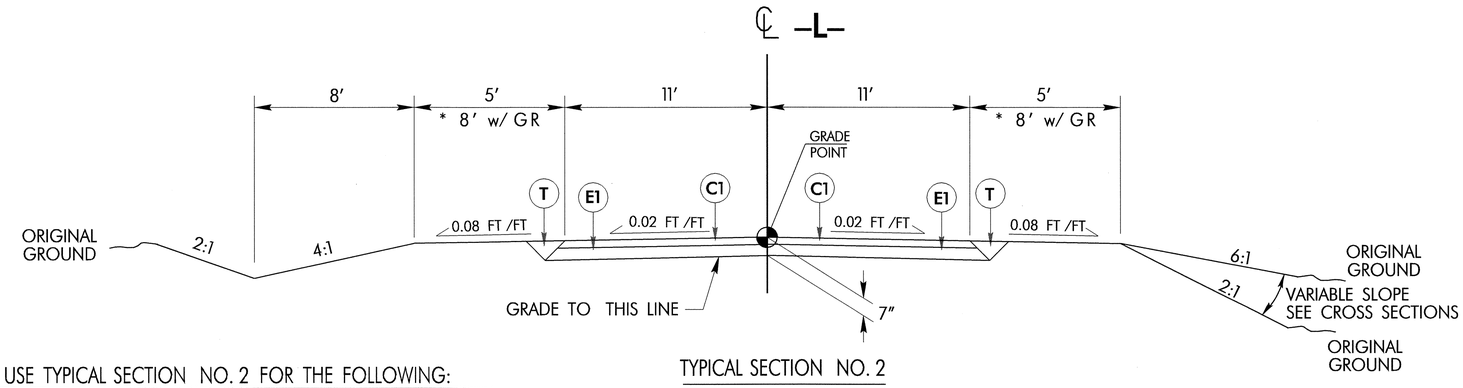

TYPICAL SECTION NO. 2

USE TYPICAL SECTION NO. 2 FOR THE FOLLOWING:

–L– STA. 16+02.00 TO –L– STA 16+76.15 (BEGIN APPROACH SLAB)
–L– STA 18+78.85 (END APPROACH SLAB) TO –L– STA 22+00.00

* SEE DETAIL "A"

PAVEMENT SCHEDULE	
C1	2½" S9.5B
C2	VAR. DEPTH S9.5B
E1	4½" B25.0B
E2	VAR. DEPTH B25.0B
J1	8" AGGREGATE BASE COURSE
R1	SHOULDER BERM GUTTER
T	EARTH MATERIAL.
U	EXISTING PAVEMENT.
W	WEDGING SEE DETAIL "W' - SHEET 2

NOTE: PAVEMENT EDGE SLOPES ARE 1:1 UNLESS NOTED OTHERWISE.

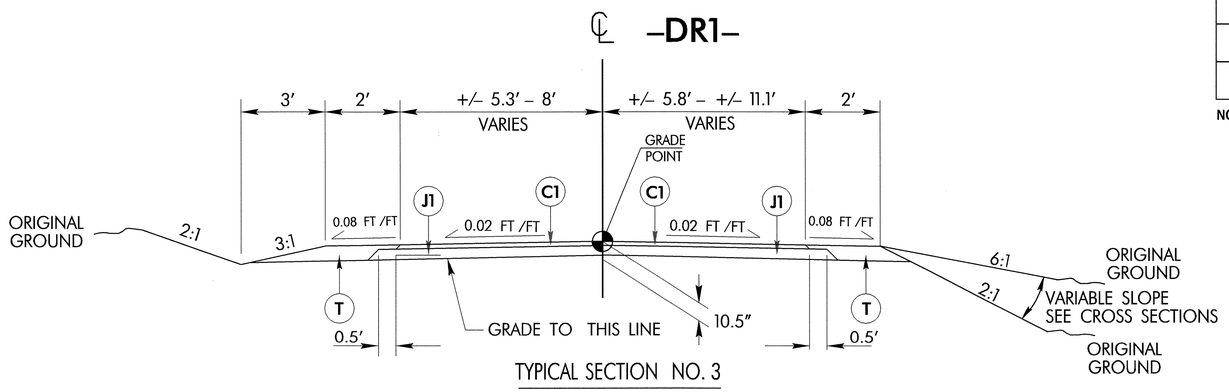

TYPICAL SECTION NO. 3

USE TYPICAL SECTION NO. 3 FOR THE FOLLOWING:

–DR1– STA. 10+00.00 TO –DR1– STA. 11+25.05

08-SEP-2004 10:37
C:\Highway Projects\B-3885.typ
knowood AT 1152241