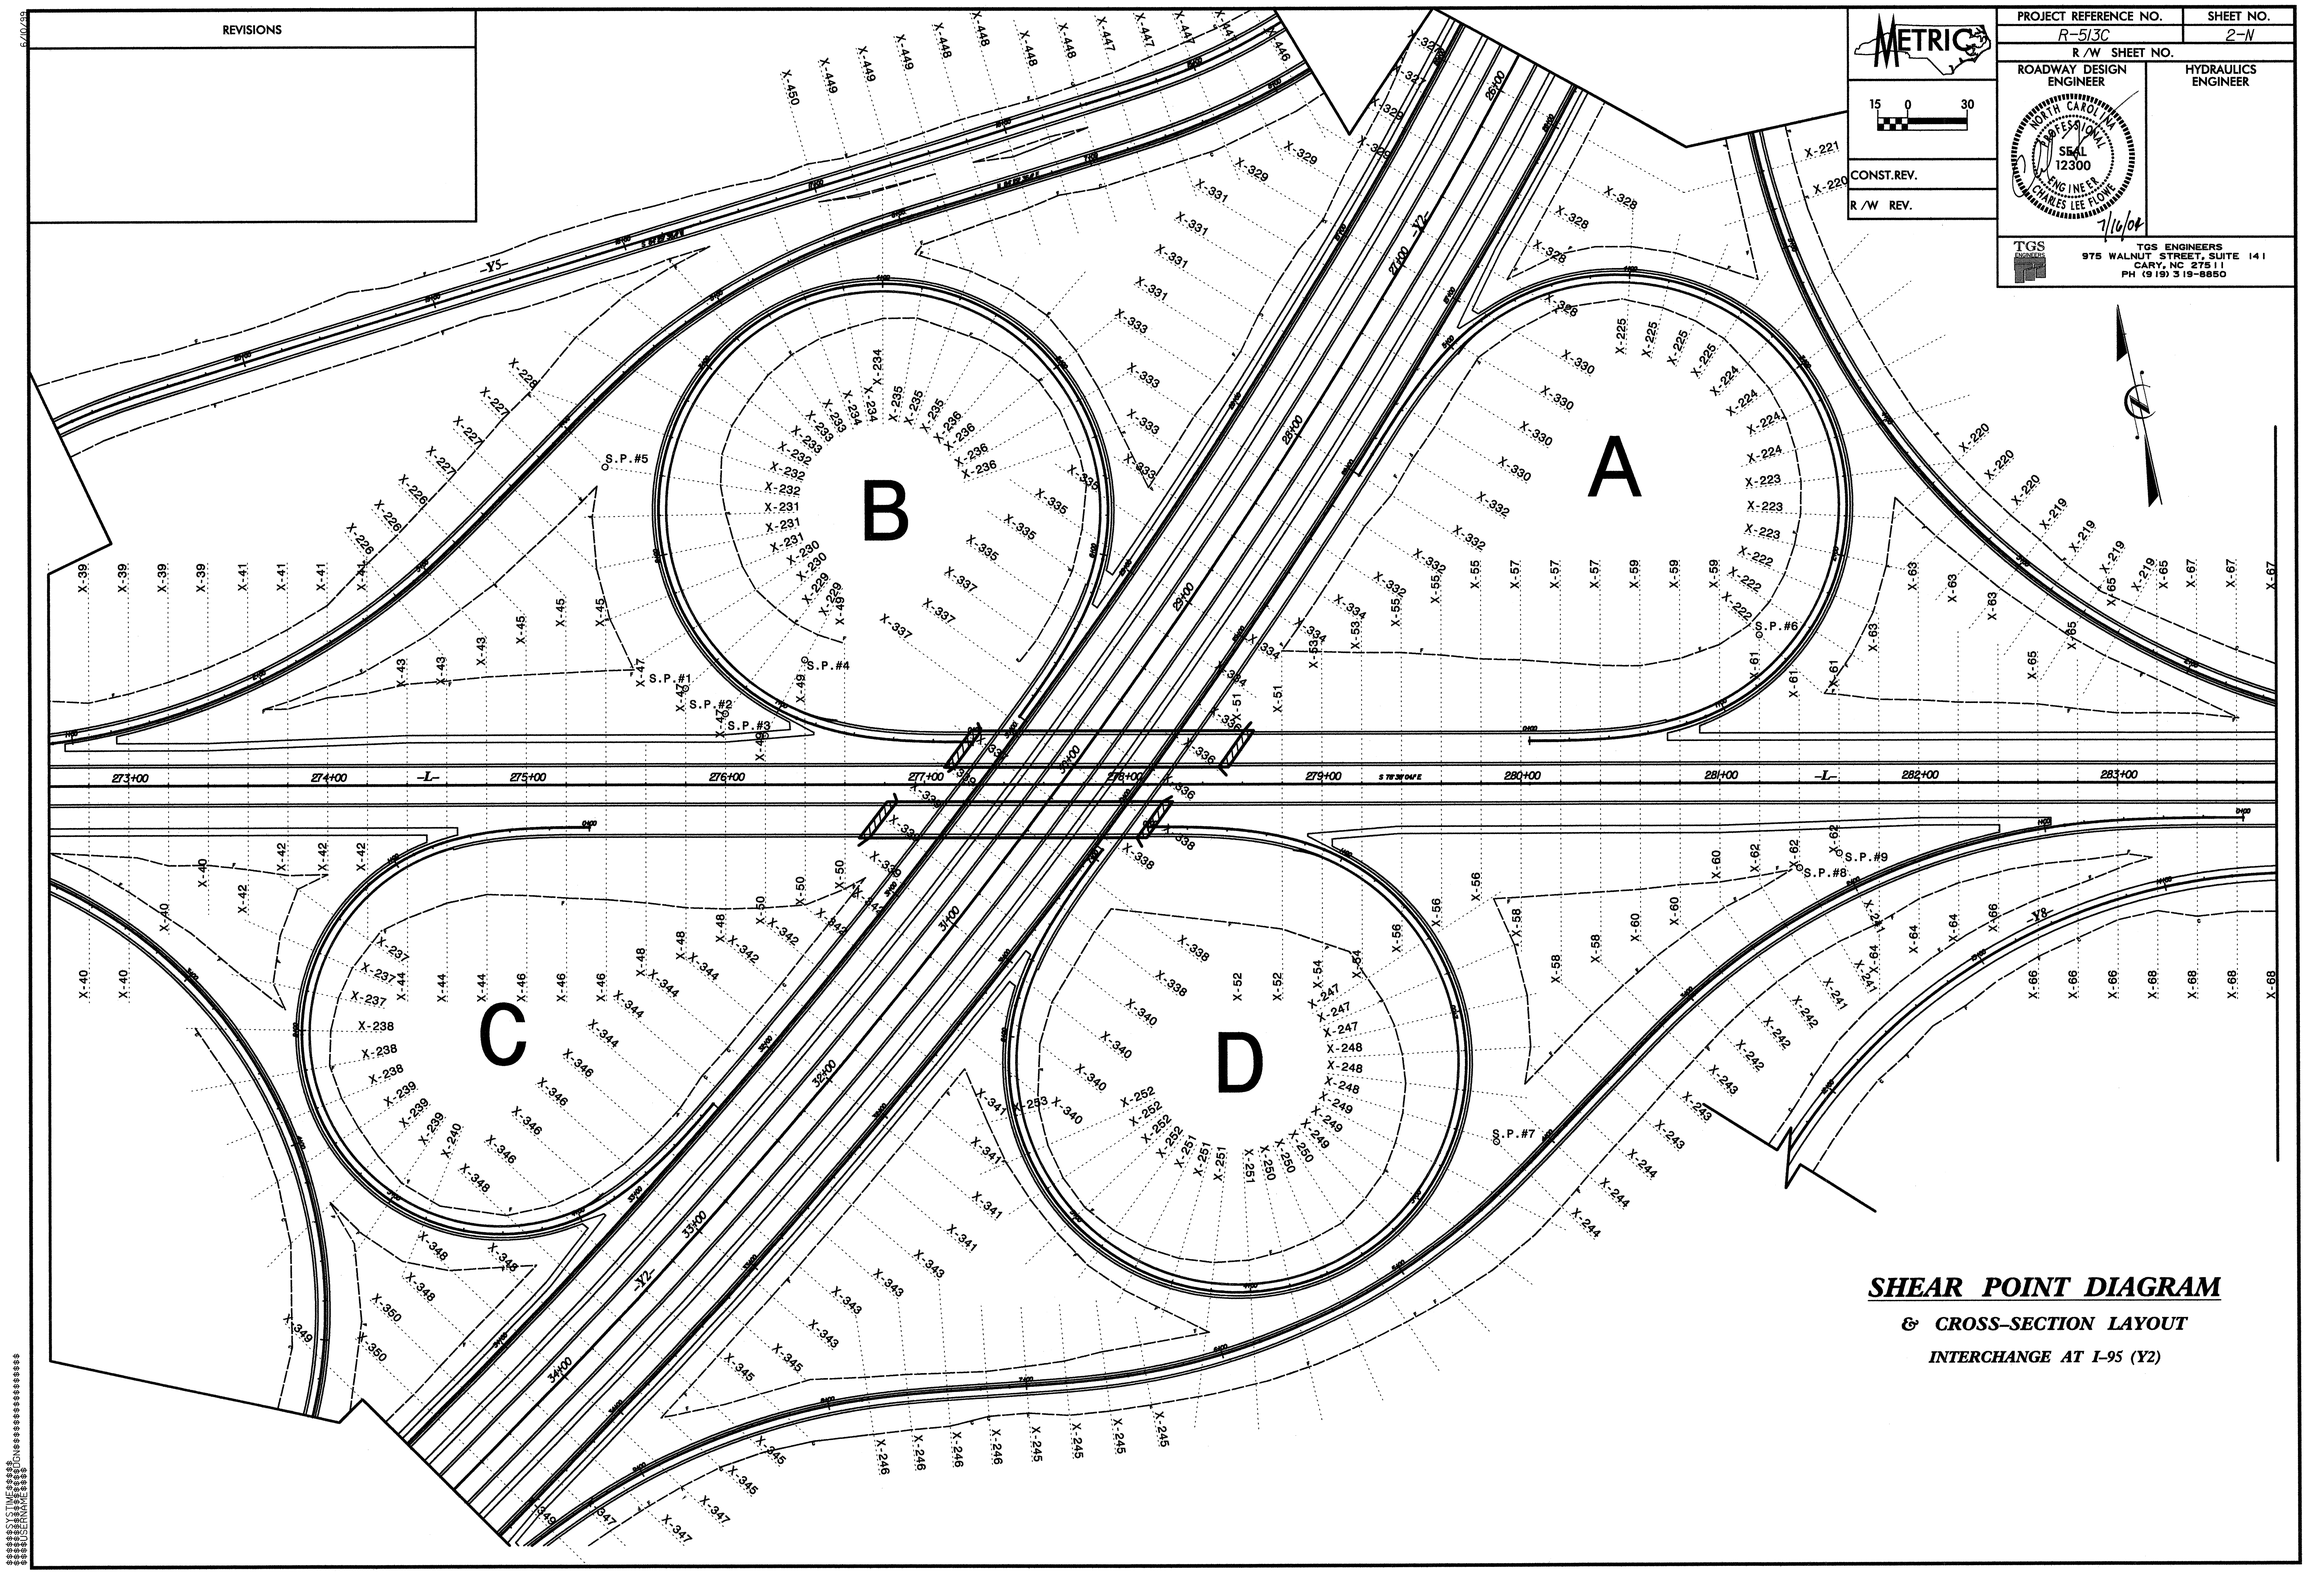

SHEAR POINT DIAGRAM

& CROSS-SECTION LAYOUT

INTERCHANGE AT I-95 (Y2)