6/16/99

METRIC

PROJECT REFERENCE NO.	SHEET NO.
R-5130	2-J

ROADWAY DESIGN ENGINEER

HYDRAULICS ENGINEER

NORTH CAROLINA PROFESSIONAL SEAL 20754 ENGINEER T. STEPHENS 7/16/04

TGS ENGINEERS
975 WALNUT STREET, SUITE 141
CARY, NC 27511
PH (919) 319-8850

FALSE SUMP DETAIL:

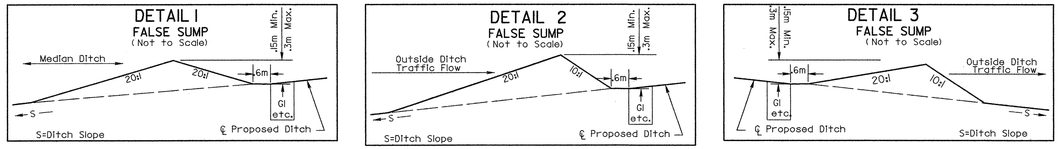

CHANNEL DETAIL:

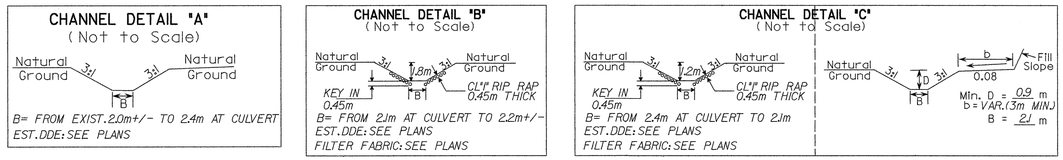

DITCH DETAIL:

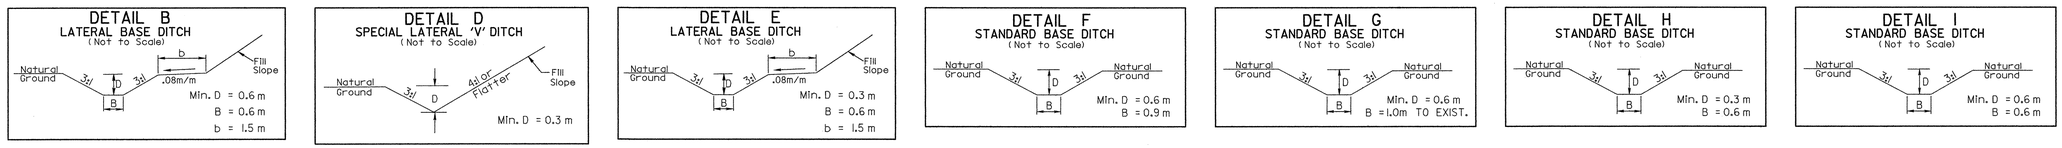

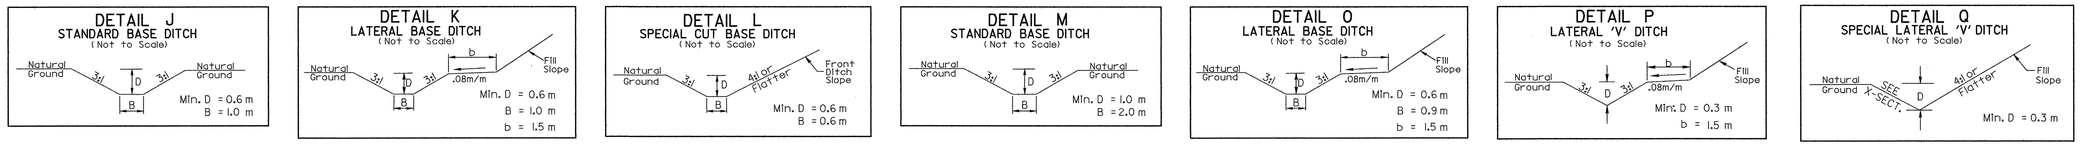

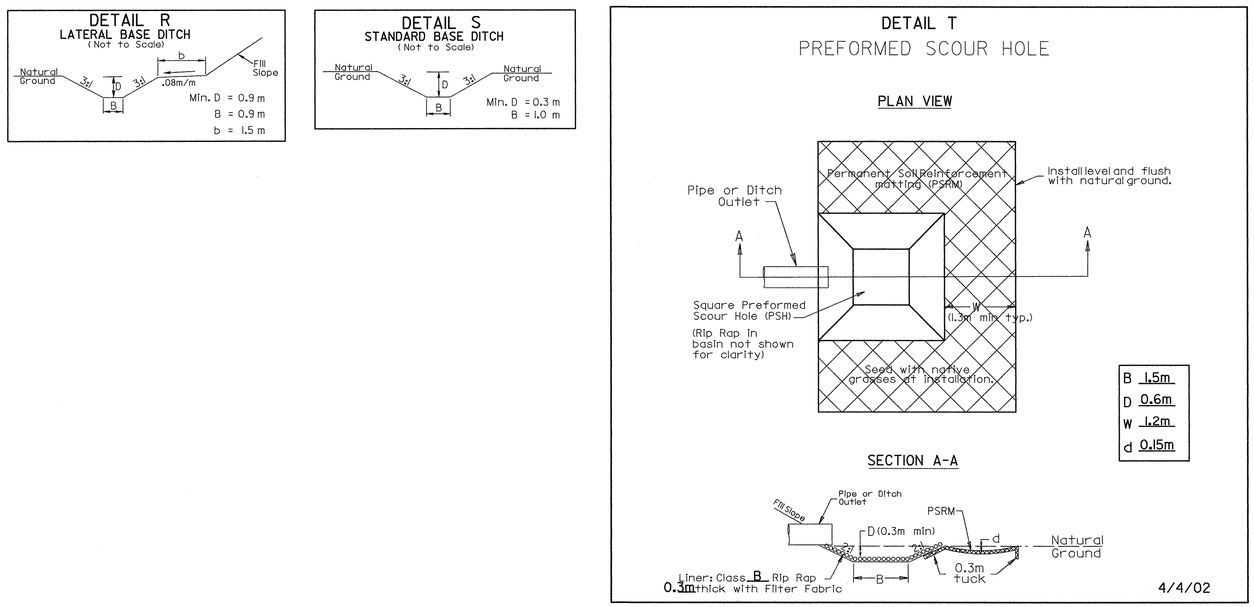

SYSTIME=07/14/2004 07:43:12 AM
USERNAME=tstephens

...\title typ&details\DITCH.TYP 07/14/2004 07:43:12 AM