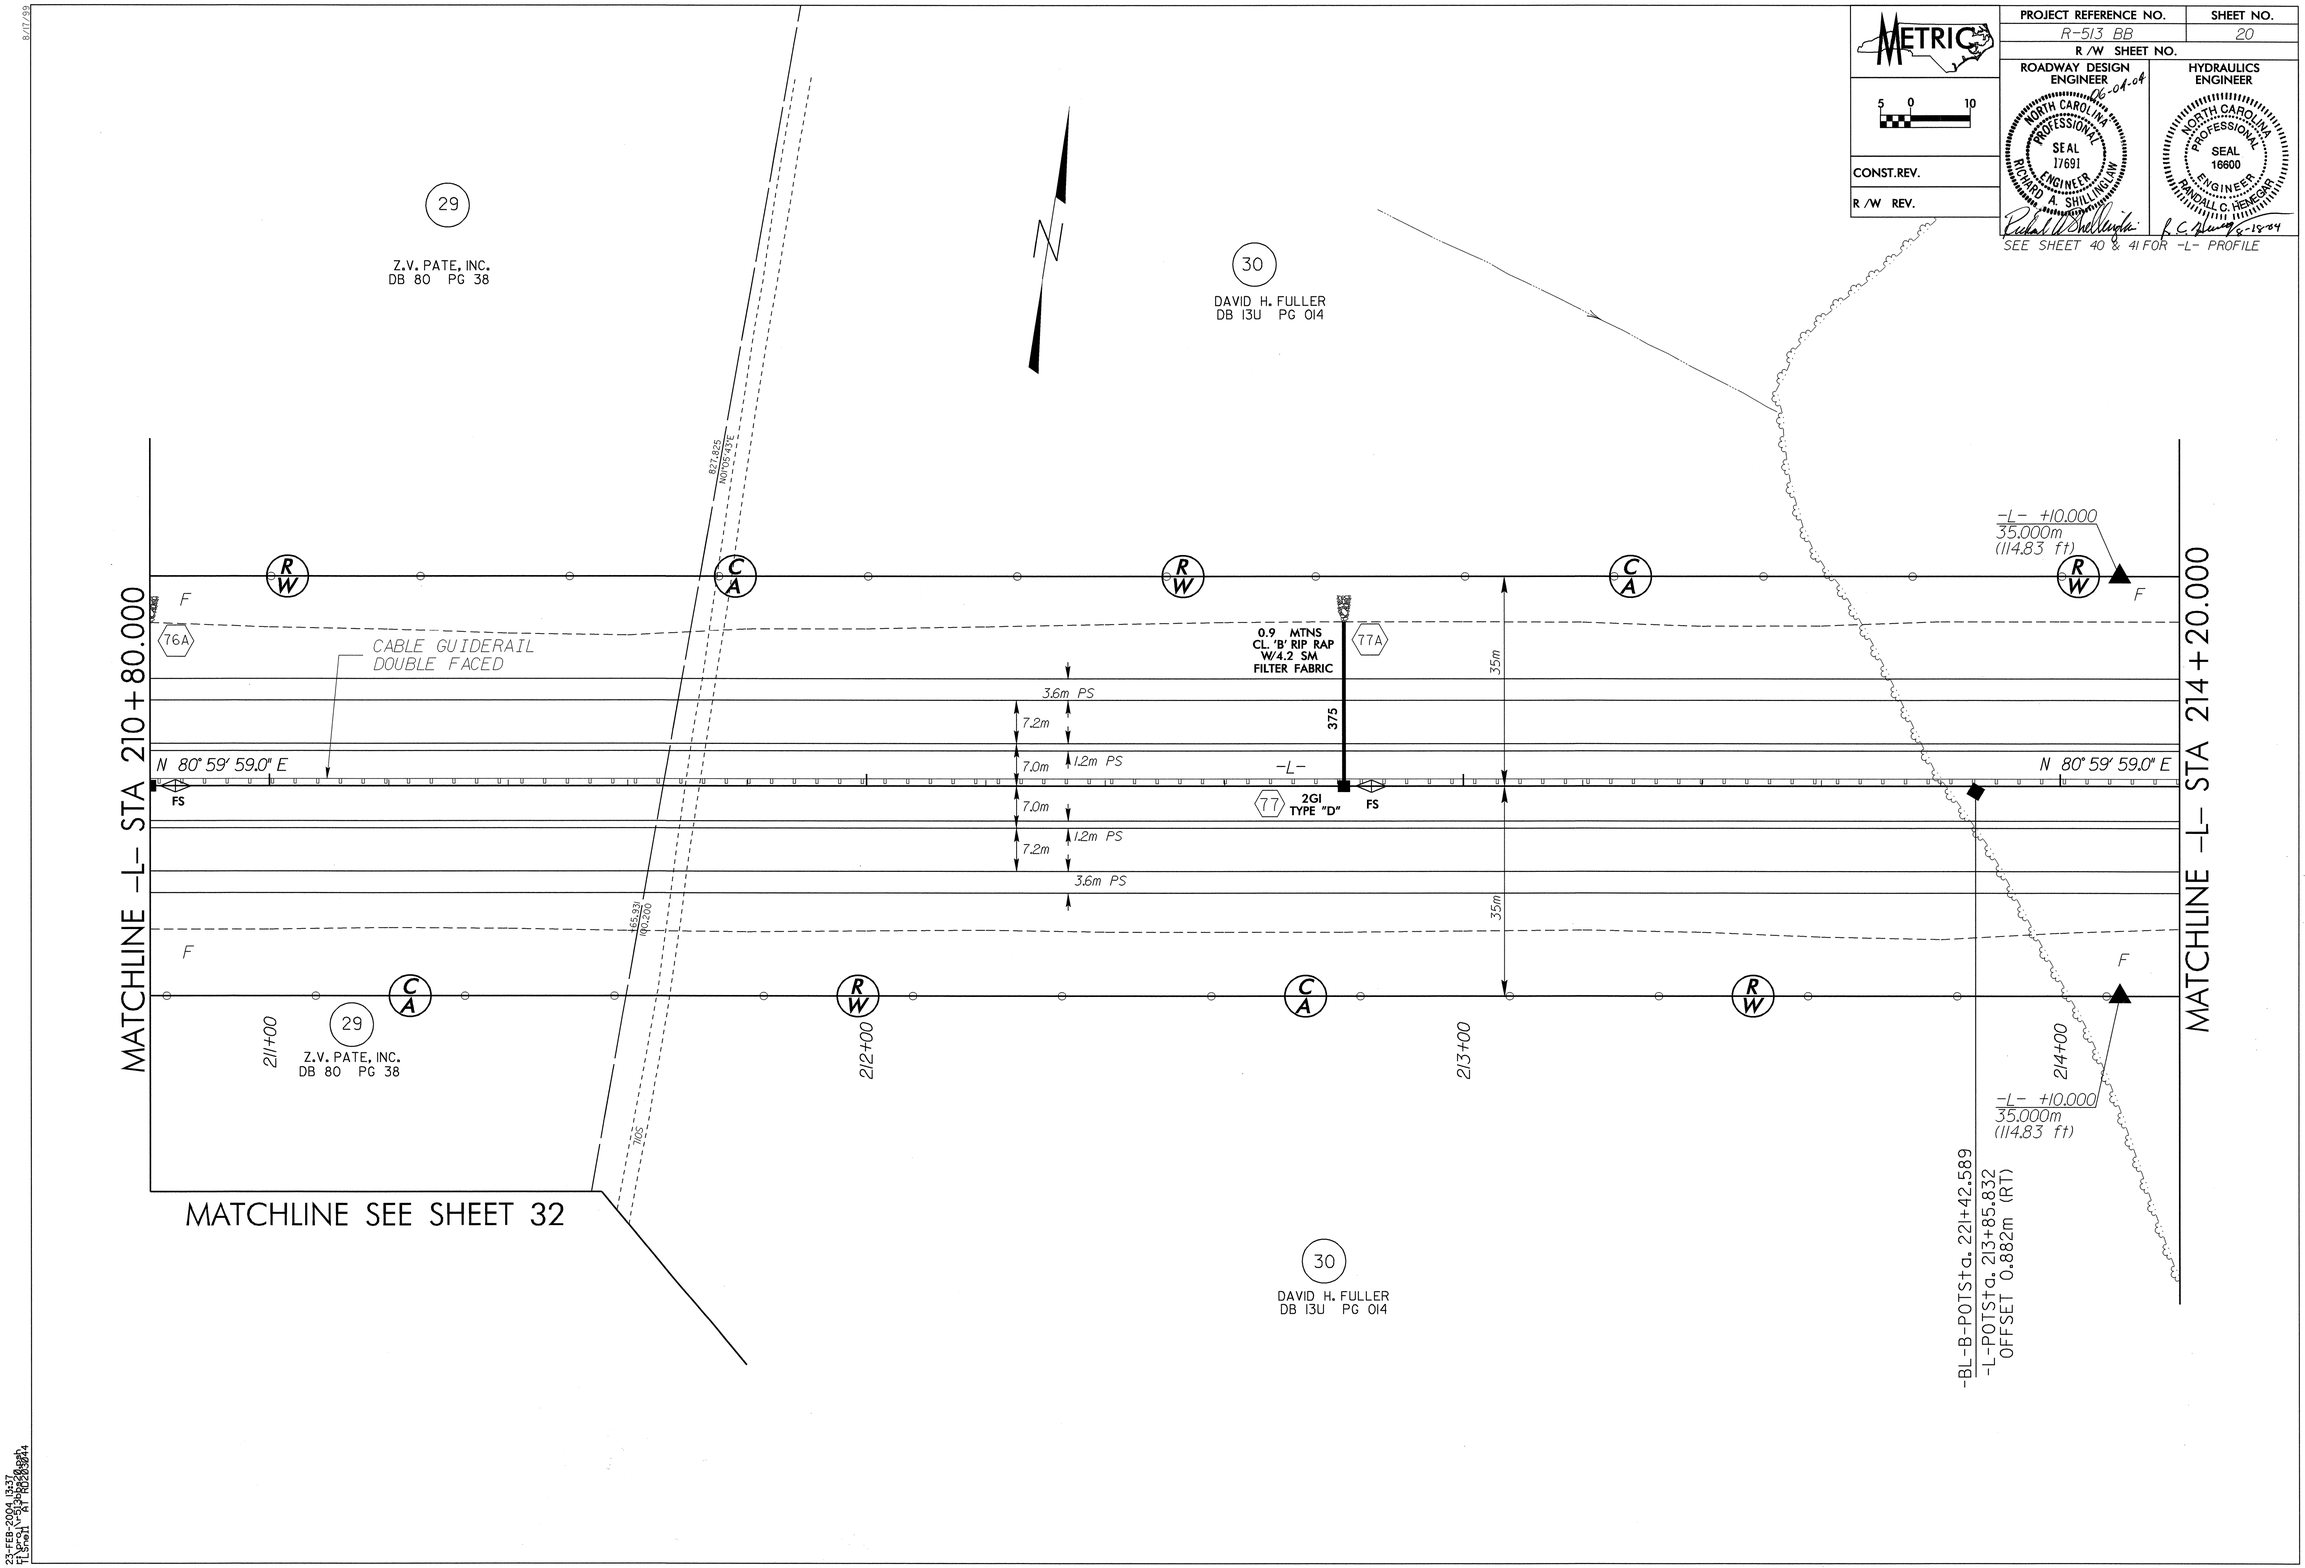

METRIC
PROJECT REFERENCE NO.
R-513 BB
SHEET NO.
20
R /W SHEET NO.
ROADWAY DESIGN ENGINEER
HYDRAULICS ENGINEER
NORTH CAROLINA PROFESSIONAL SEAL 17691 ENGINEER RICHARD A. SHILLINGLAW
NORTH CAROLINA PROFESSIONAL SEAL 16600 ENGINEER RANDALL C. HENEGAR
CONST.REV.
R /W REV.
SEE SHEET 40 & 41 FOR -L- PROFILE
29
Z.V. PATE, INC.
DB 80 PG 38
30
DAVID H. FULLER
DB 13U PG 014
N
MATCHLINE -L- STA 210+80.000
MATCHLINE -L- STA 214+20.000
CABLE GUIDERAIL
DOUBLE FACED
0.9 MTNS
CL 'B' RIP RAP
W/4.2 SM
FILTER FABRIC
2GI
TYPE "D"
N 80° 59' 59.0" E
-L-
-L- +10.000
35.000m
(114.83 ft)
3.6m PS
7.2m
7.0m
1.2m PS
35m
375
211+00
212+00
213+00
214+00
-BL-B-POTSta. 221+42.589
-L-POTSta. 213+85.832
OFFSET 0.882m (RT)
MATCHLINE SEE SHEET 32