PROJ. REFERENCE NO.	SHEET NO.
R-0513BB/C	PMP-4

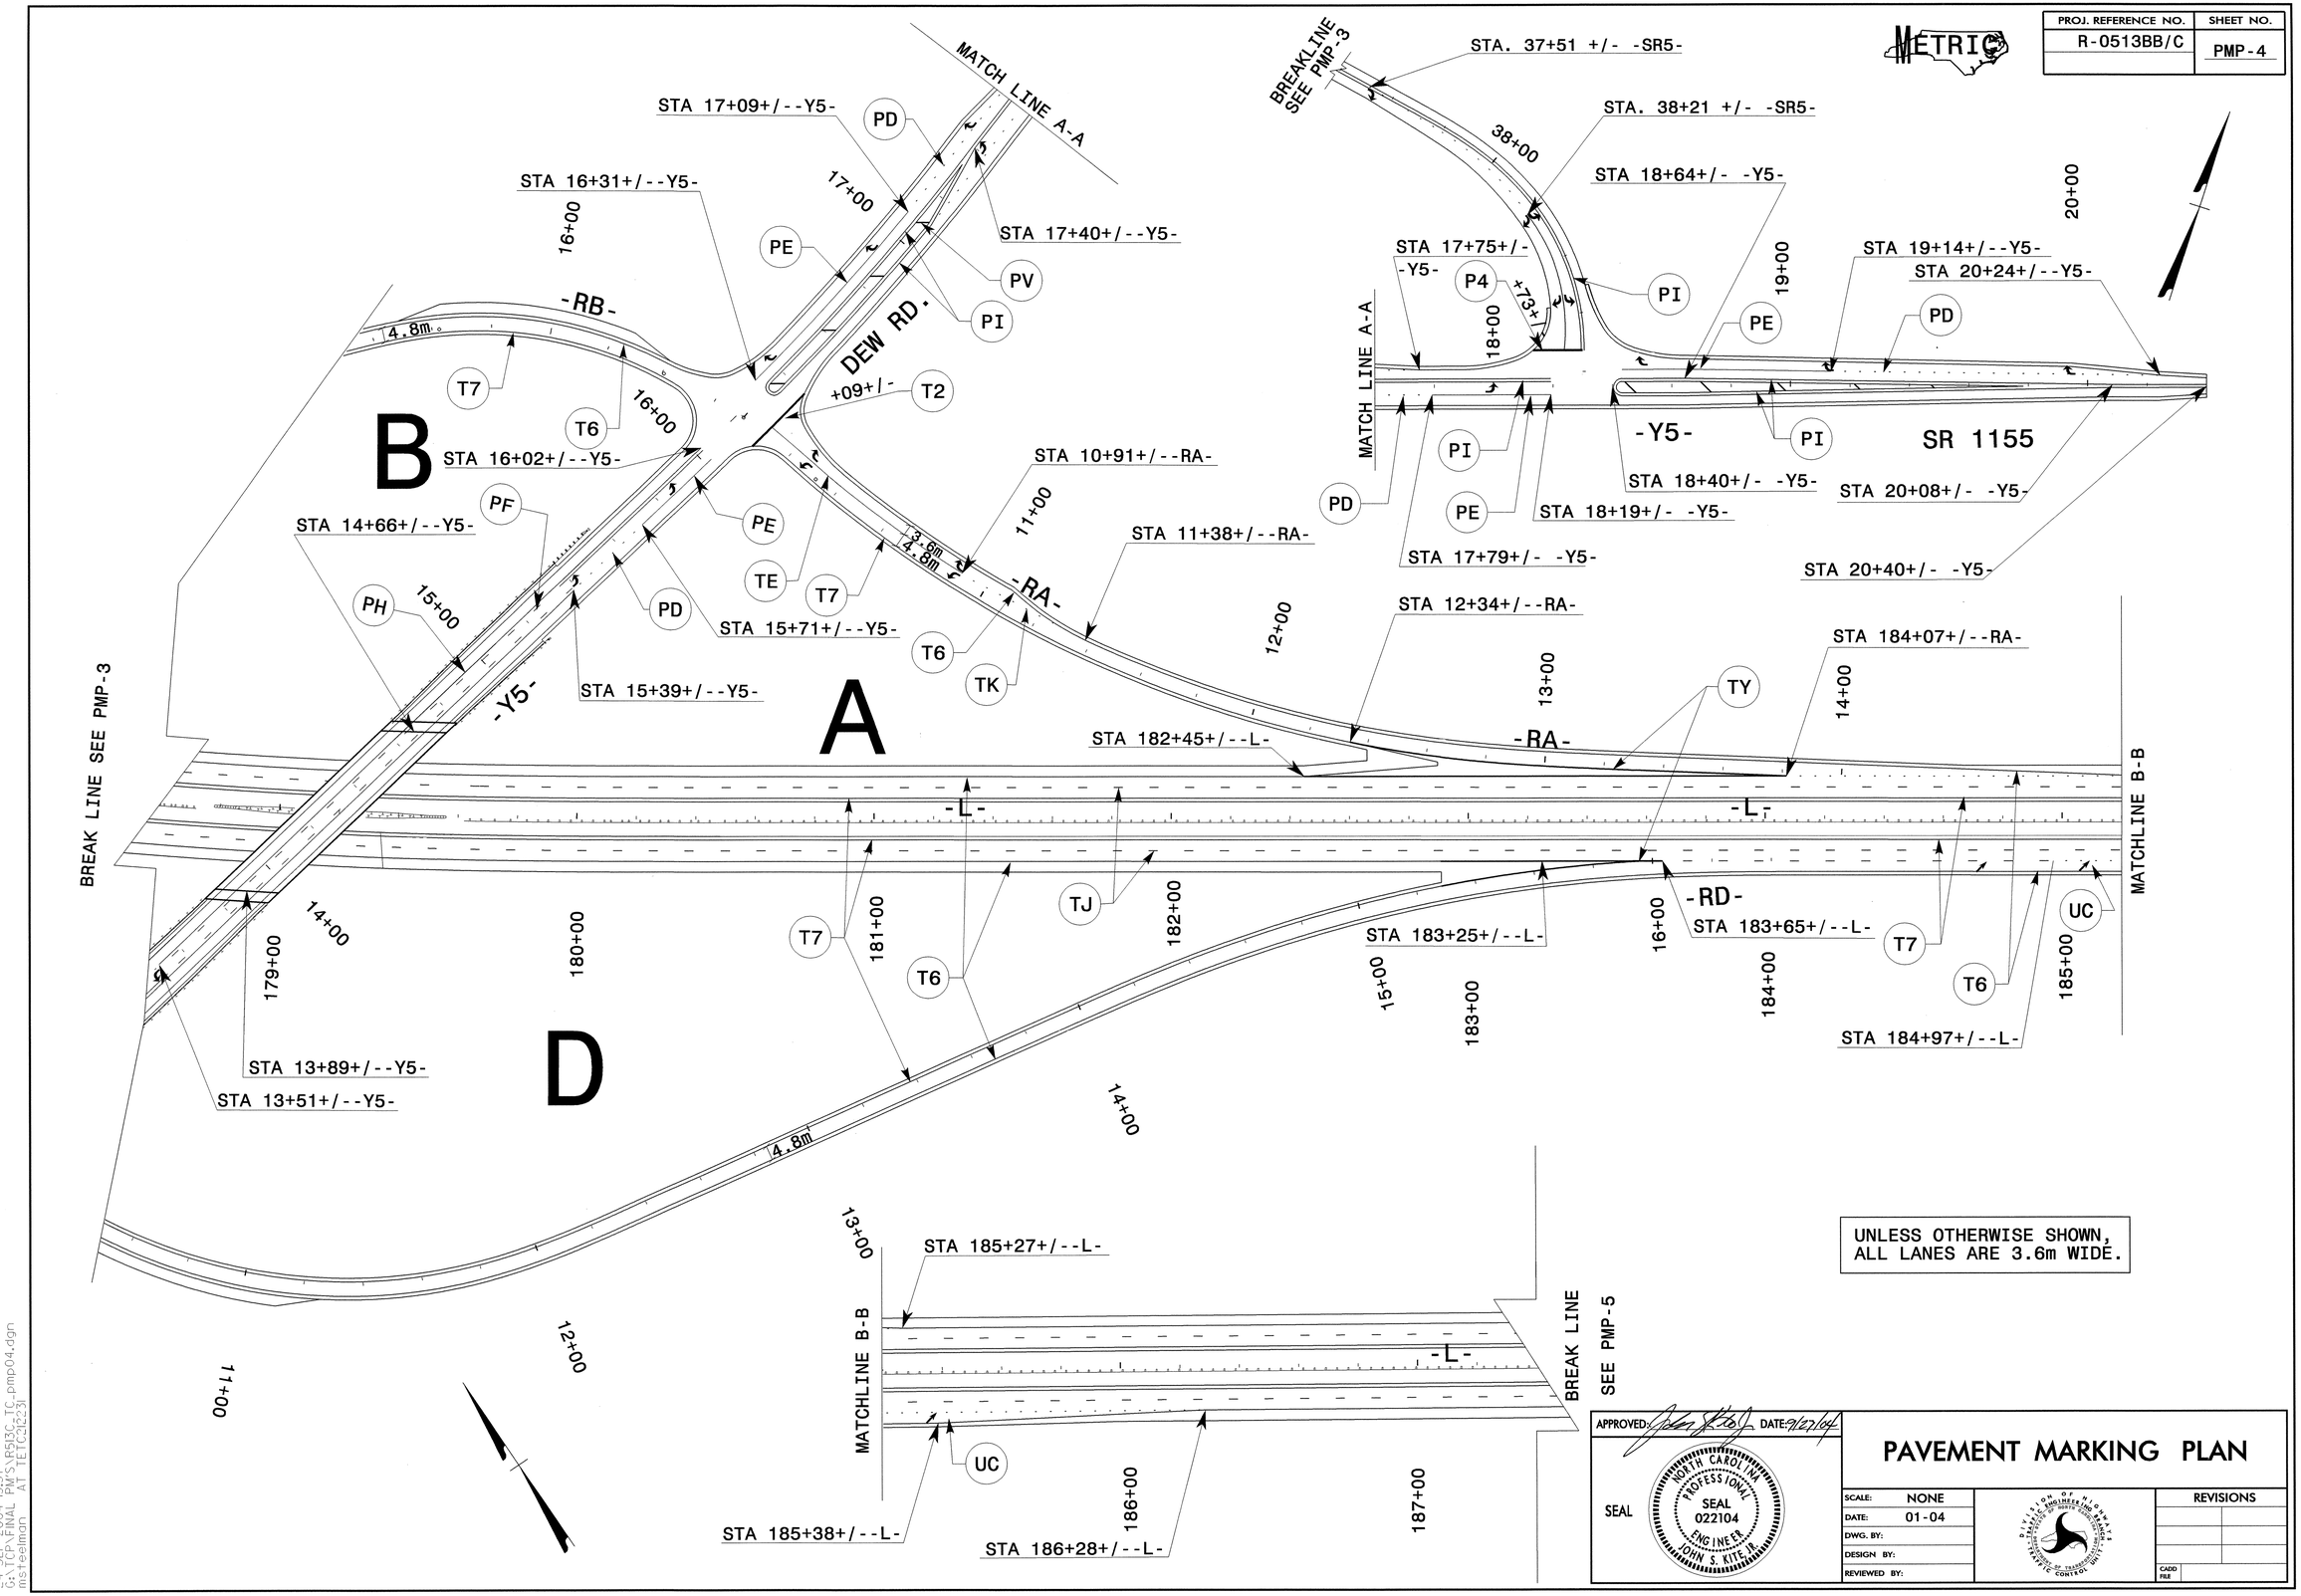

UNLESS OTHERWISE SHOWN, ALL LANES ARE 3.6m WIDE.

APPROVED: DATE: 9/27/04

SEAL

NORTH CAROLINA PROFESSIONAL SEAL 022104 ENGINEER JOHN S. KITE, JR.

PAVEMENT MARKING PLAN

SCALE:	NONE
DATE:	01-04
DWG. BY:	
DESIGN BY:	
REVIEWED BY:	

REVISIONS

CADD FILE

24-SEP-2004 15:37
G:\TCP\FINAL PM'S\R513C_TC_pmp04.dgn
msteelman AT TETC21231