METRIC

PROJ. REFERENCE NO.	SHEET NO.
R-0513BB/C	TCP-107

CROSSOVER TRAFFIC CONTROL AND SIGNING
IS FOR CROSSOVER SHOWN ON SHEET TCP-102

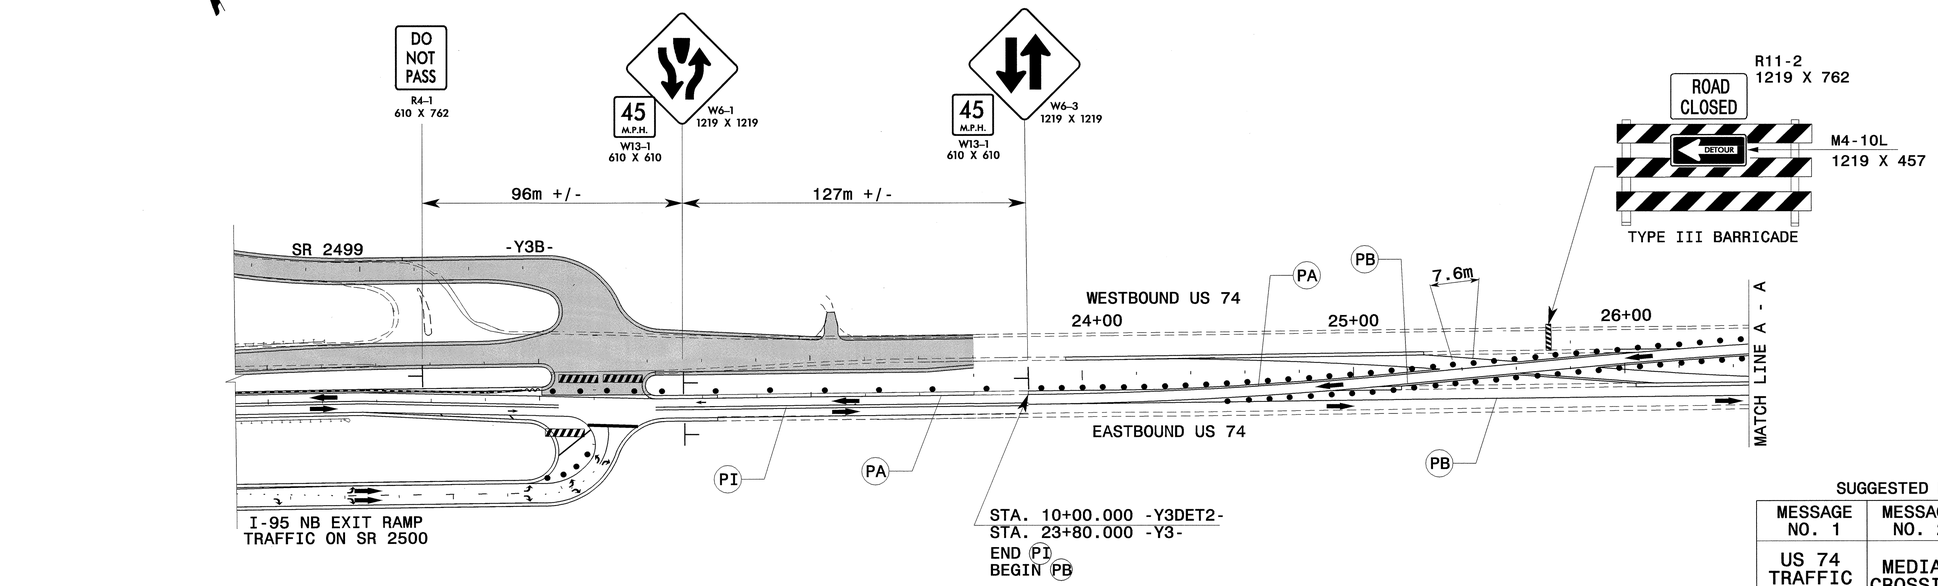

SUGGESTED MESSAGE

MESSAGE NO. 1	MESSAGE NO. 2	MESSAGE NO. 3
US 74 TRAFFIC SHIFT	MEDIAN CROSSING	1 MILE AHEAD

CHANGEABLE MESSAGE SIGN

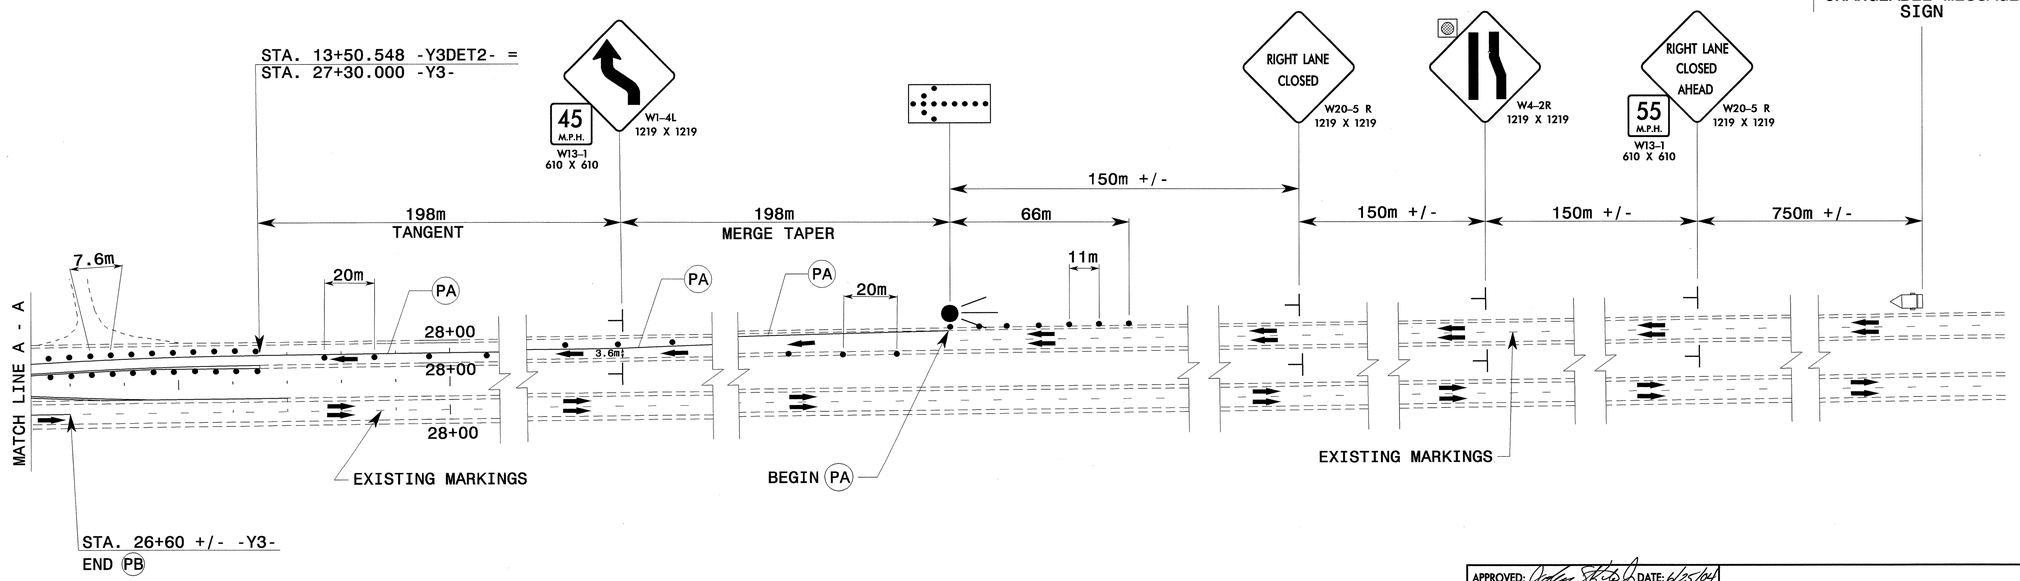

APPROVED: John S. Kite, Jr. DATE: 6/25/04

SEAL

NORTH CAROLINA PROFESSIONAL SEAL 022104 ENGINEER JOHN S. KITE JR.

ADVANCED WARNING CROSSOVER SIGNING FOR PHASE II (US 74 WB ON CROSSOVER)

SCALE:	NONE
DATE:	3-04
DWG. BY:	MHS
DESIGN BY:	MHS
REVIEWED BY:	CLM

DIVISION OF HIGHWAYS ENGINEERING BRANCH TRAFFIC ENGINEERING BRANCH TRAFFIC CONTROL

REVISIONS

CADD FILE: CROSSOVER SIGNING 2.DGN

24-JUN-2004 12:14
F:\TCP\FINAL TCP'S\R513C_TC_TCP107.dgn
msreelmon AT TETC2231