AREA II: I-95

PROJ. REFERENCE NO.	SHEET NO.
R-0513BB/C	TCP-66

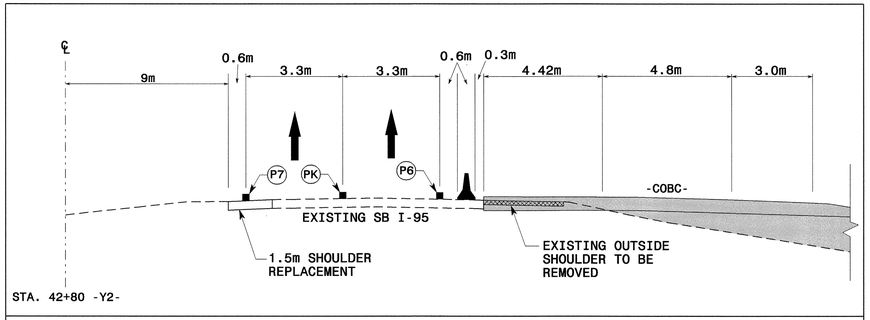

SECTION VIEW G - G

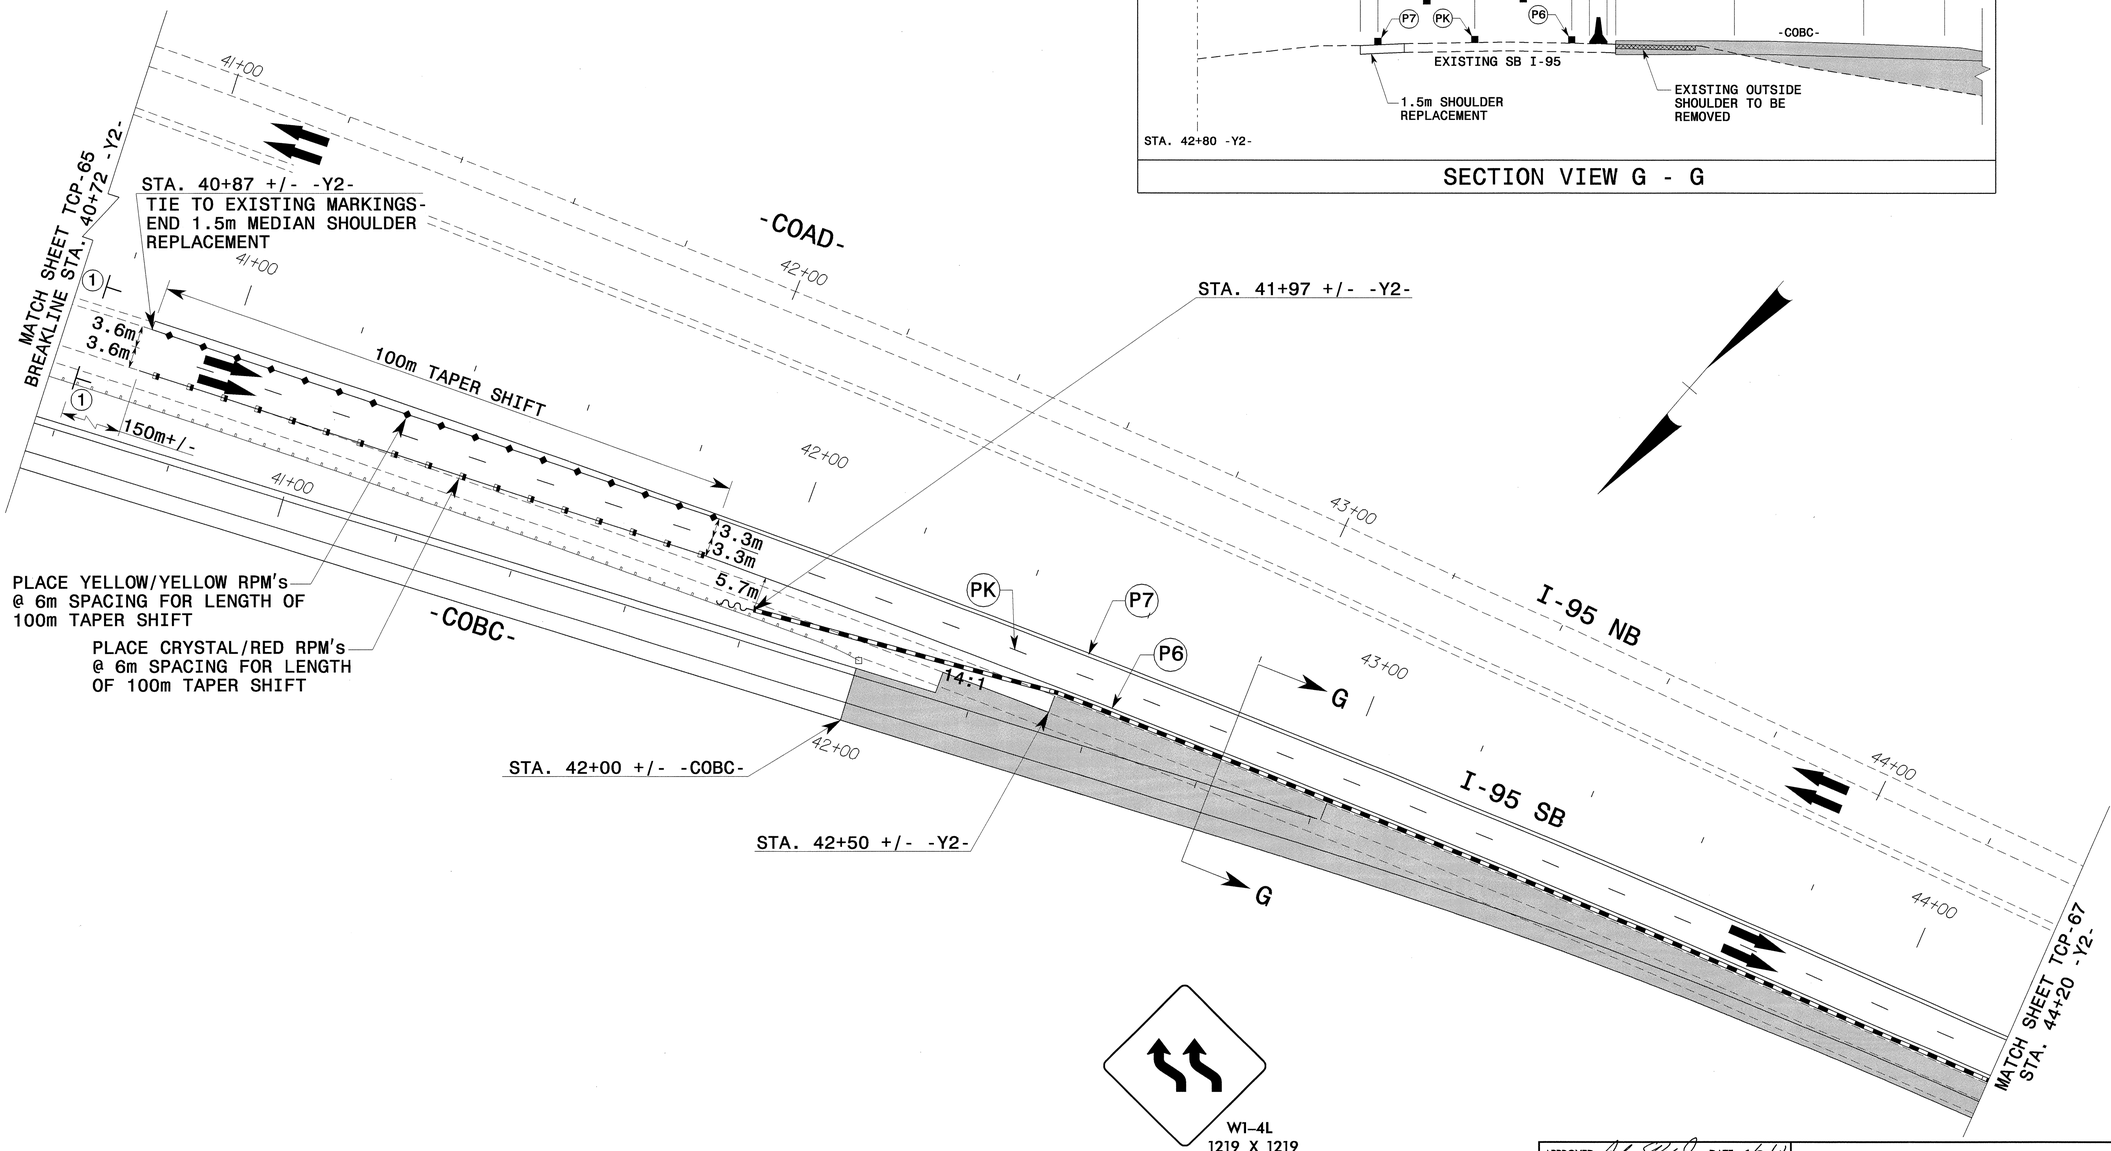

APPROVED: [signature] DATE: 6/25/04

SEAL

NORTH CAROLINA PROFESSIONAL SEAL 022104 ENGINEER JOHN S. KITE, JR.

PHASE IIA
-Y2- CONSTRUCTION

SCALE:	1:500
DATE:	01-30-04
DWG. BY:	SBC
DESIGN BY:	CLM
REVIEWED BY:	CLM

REVISIONS

CADD FILE

24-JUN-2004 11:53
F:\TCP\FINAL TCP'S\R513C_TC_TCP066.dgn
msteelman AT TETC2123