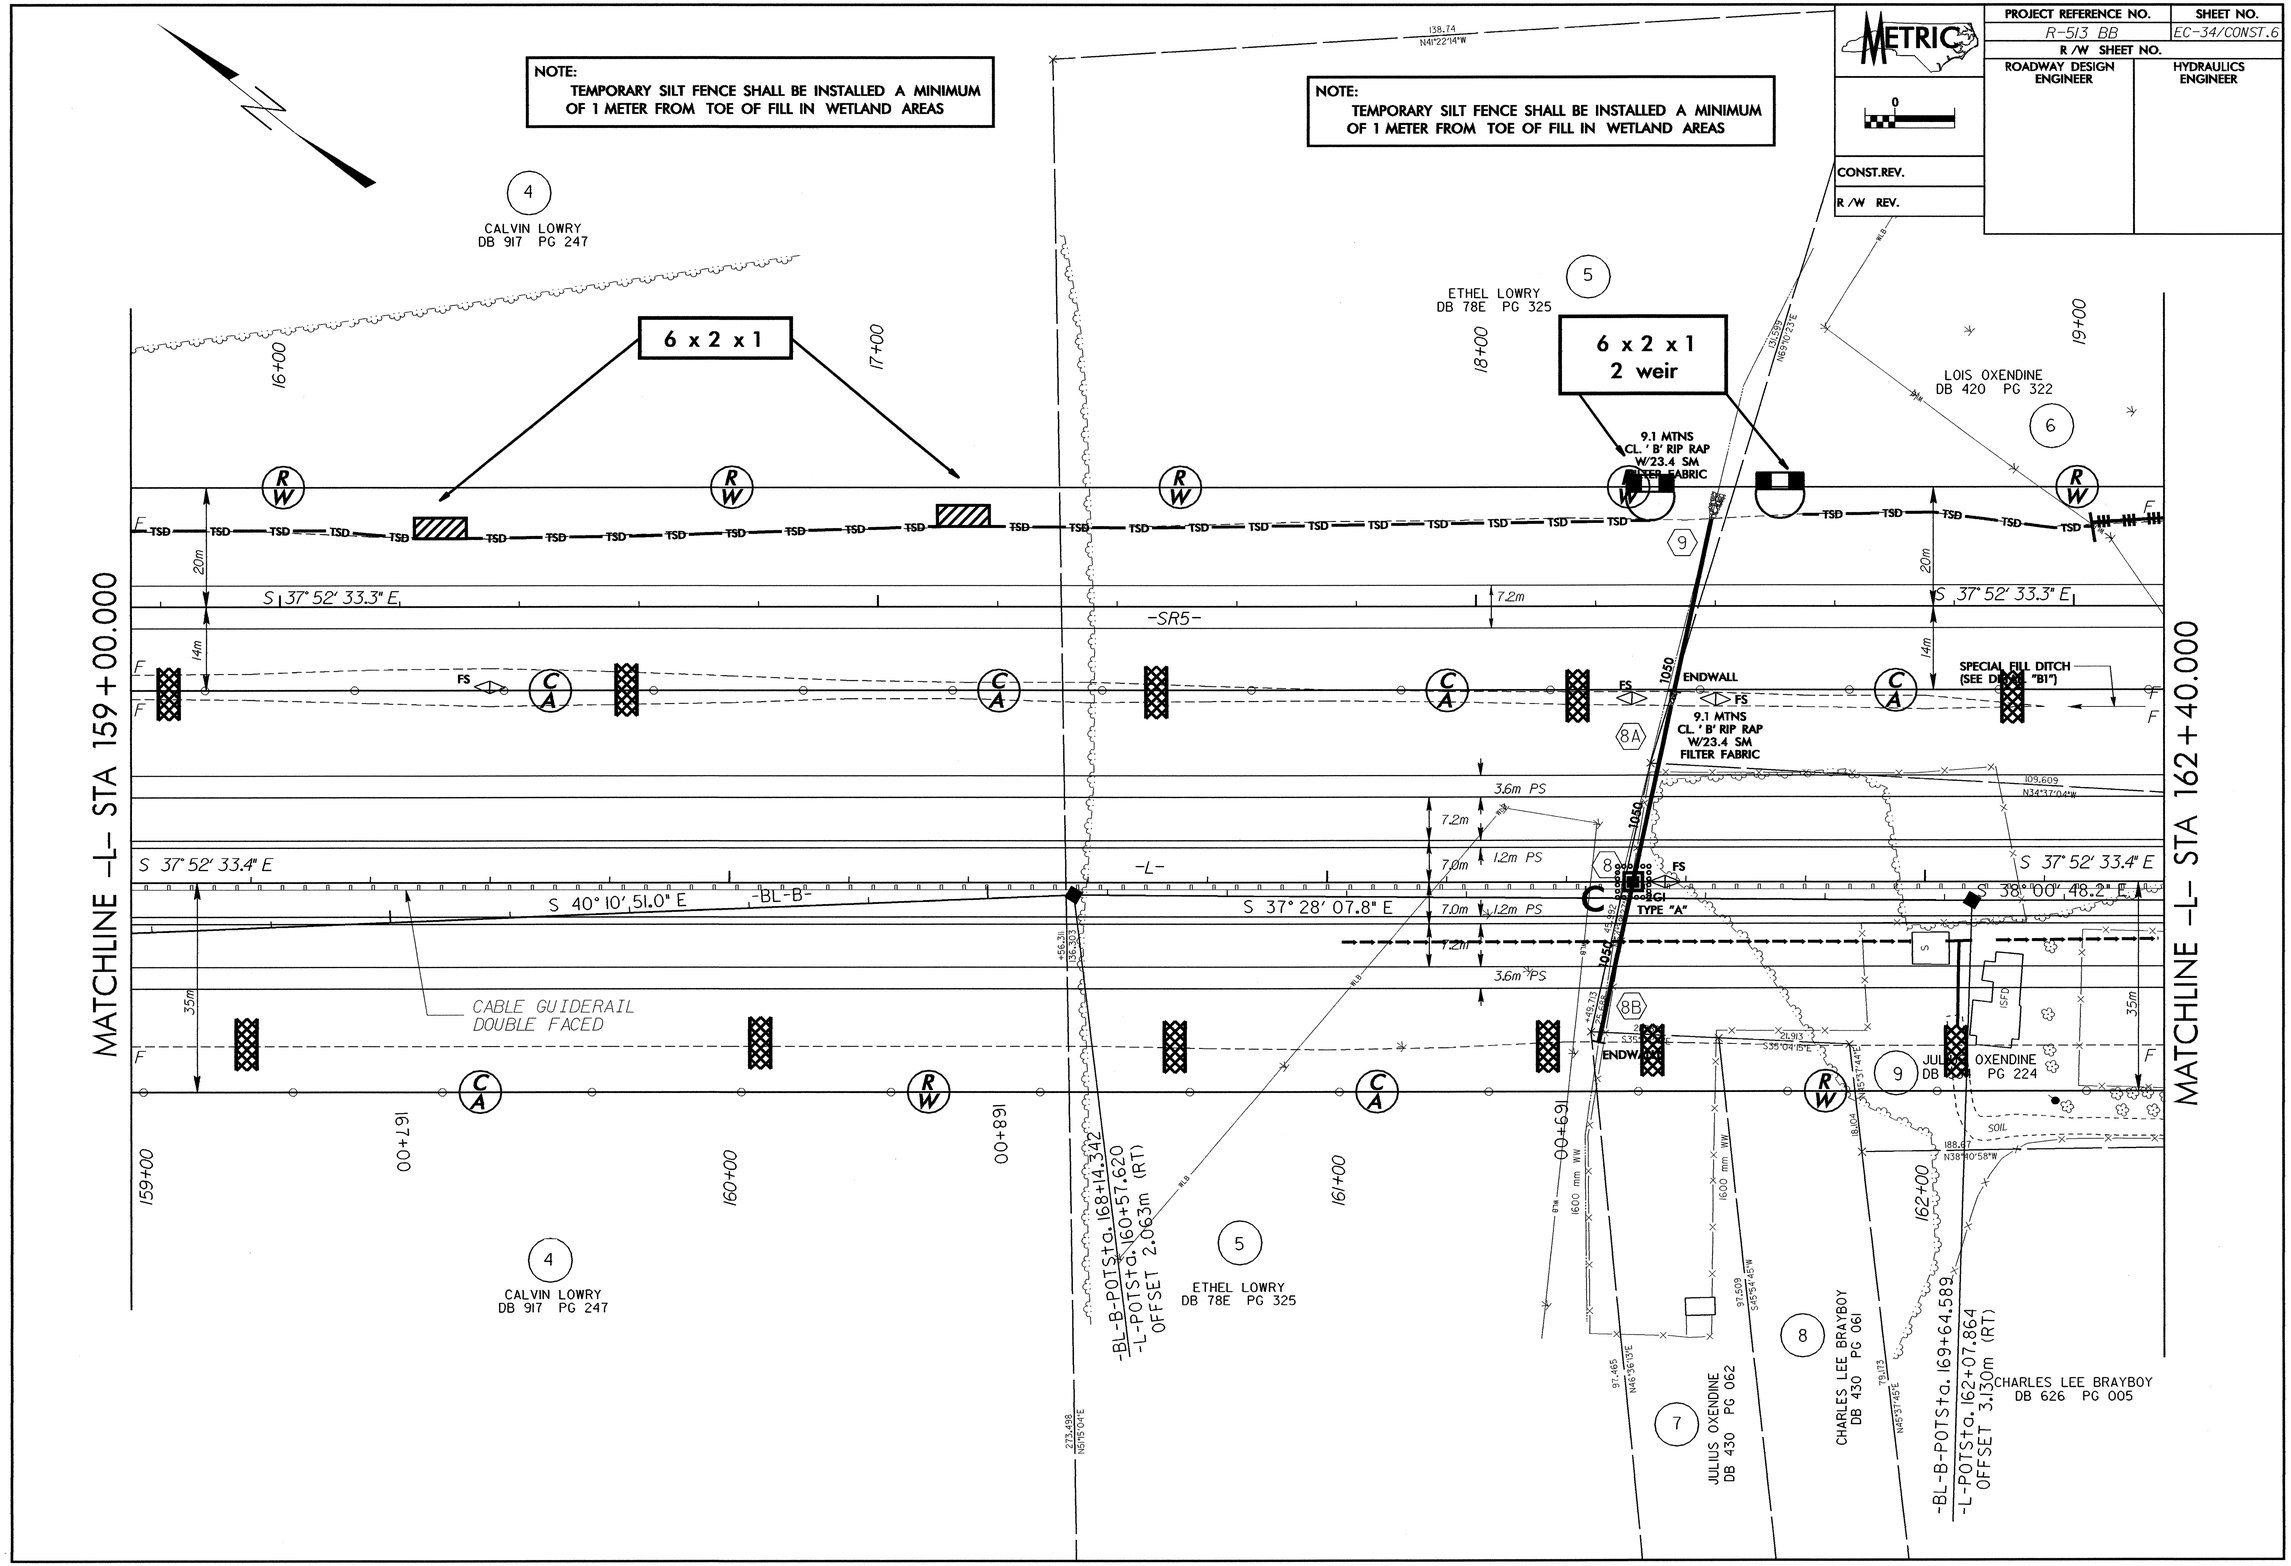

METRIC
PROJECT REFERENCE NO.
R-513 BB
SHEET NO.
EC-34/CONST.6
R/W SHEET NO.
ROADWAY DESIGN ENGINEER
HYDRAULICS ENGINEER
CONST.REV.
R/W REV.
NOTE:
TEMPORARY SILT FENCE SHALL BE INSTALLED A MINIMUM OF 1 METER FROM TOE OF FILL IN WETLAND AREAS
NOTE:
TEMPORARY SILT FENCE SHALL BE INSTALLED A MINIMUM OF 1 METER FROM TOE OF FILL IN WETLAND AREAS
6 x 2 x 1
6 x 2 x 1
2 weir
CALVIN LOWRY
DB 917 PG 247
ETHEL LOWRY
DB 78E PG 325
LOIS OXENDINE
DB 420 PG 322
9.1 MTNS
CL. 'B' RIP RAP
W/23.4 SM
FILTER FABRIC
ENDWALL
SPECIAL FILL DITCH
(SEE DETAIL "B1")
S 37° 52' 33.3" E
S 37° 52' 33.4" E
S 40° 10' 51.0" E
S 37° 28' 07.8" E
S 38° 00' 48.2" E
-SR5-
-L-
-BL-B-
CABLE GUIDERAIL
DOUBLE FACED
TYPE "A"
MATCHLINE -L- STA 159+00.000
MATCHLINE -L- STA 162+40.000
-BL-B-POTSta. 168+14.342
-L-POTSta. 160+57.620
OFFSET 2.063m (RT)
-BL-B-POTSta. 169+64.589
-L-POTSta. 162+07.864
OFFSET 3.130m (RT)
JULIUS OXENDINE
DB 430 PG 062
CHARLES LEE BRAYBOY
DB 430 PG 061
CHARLES LEE BRAYBOY
DB 626 PG 005