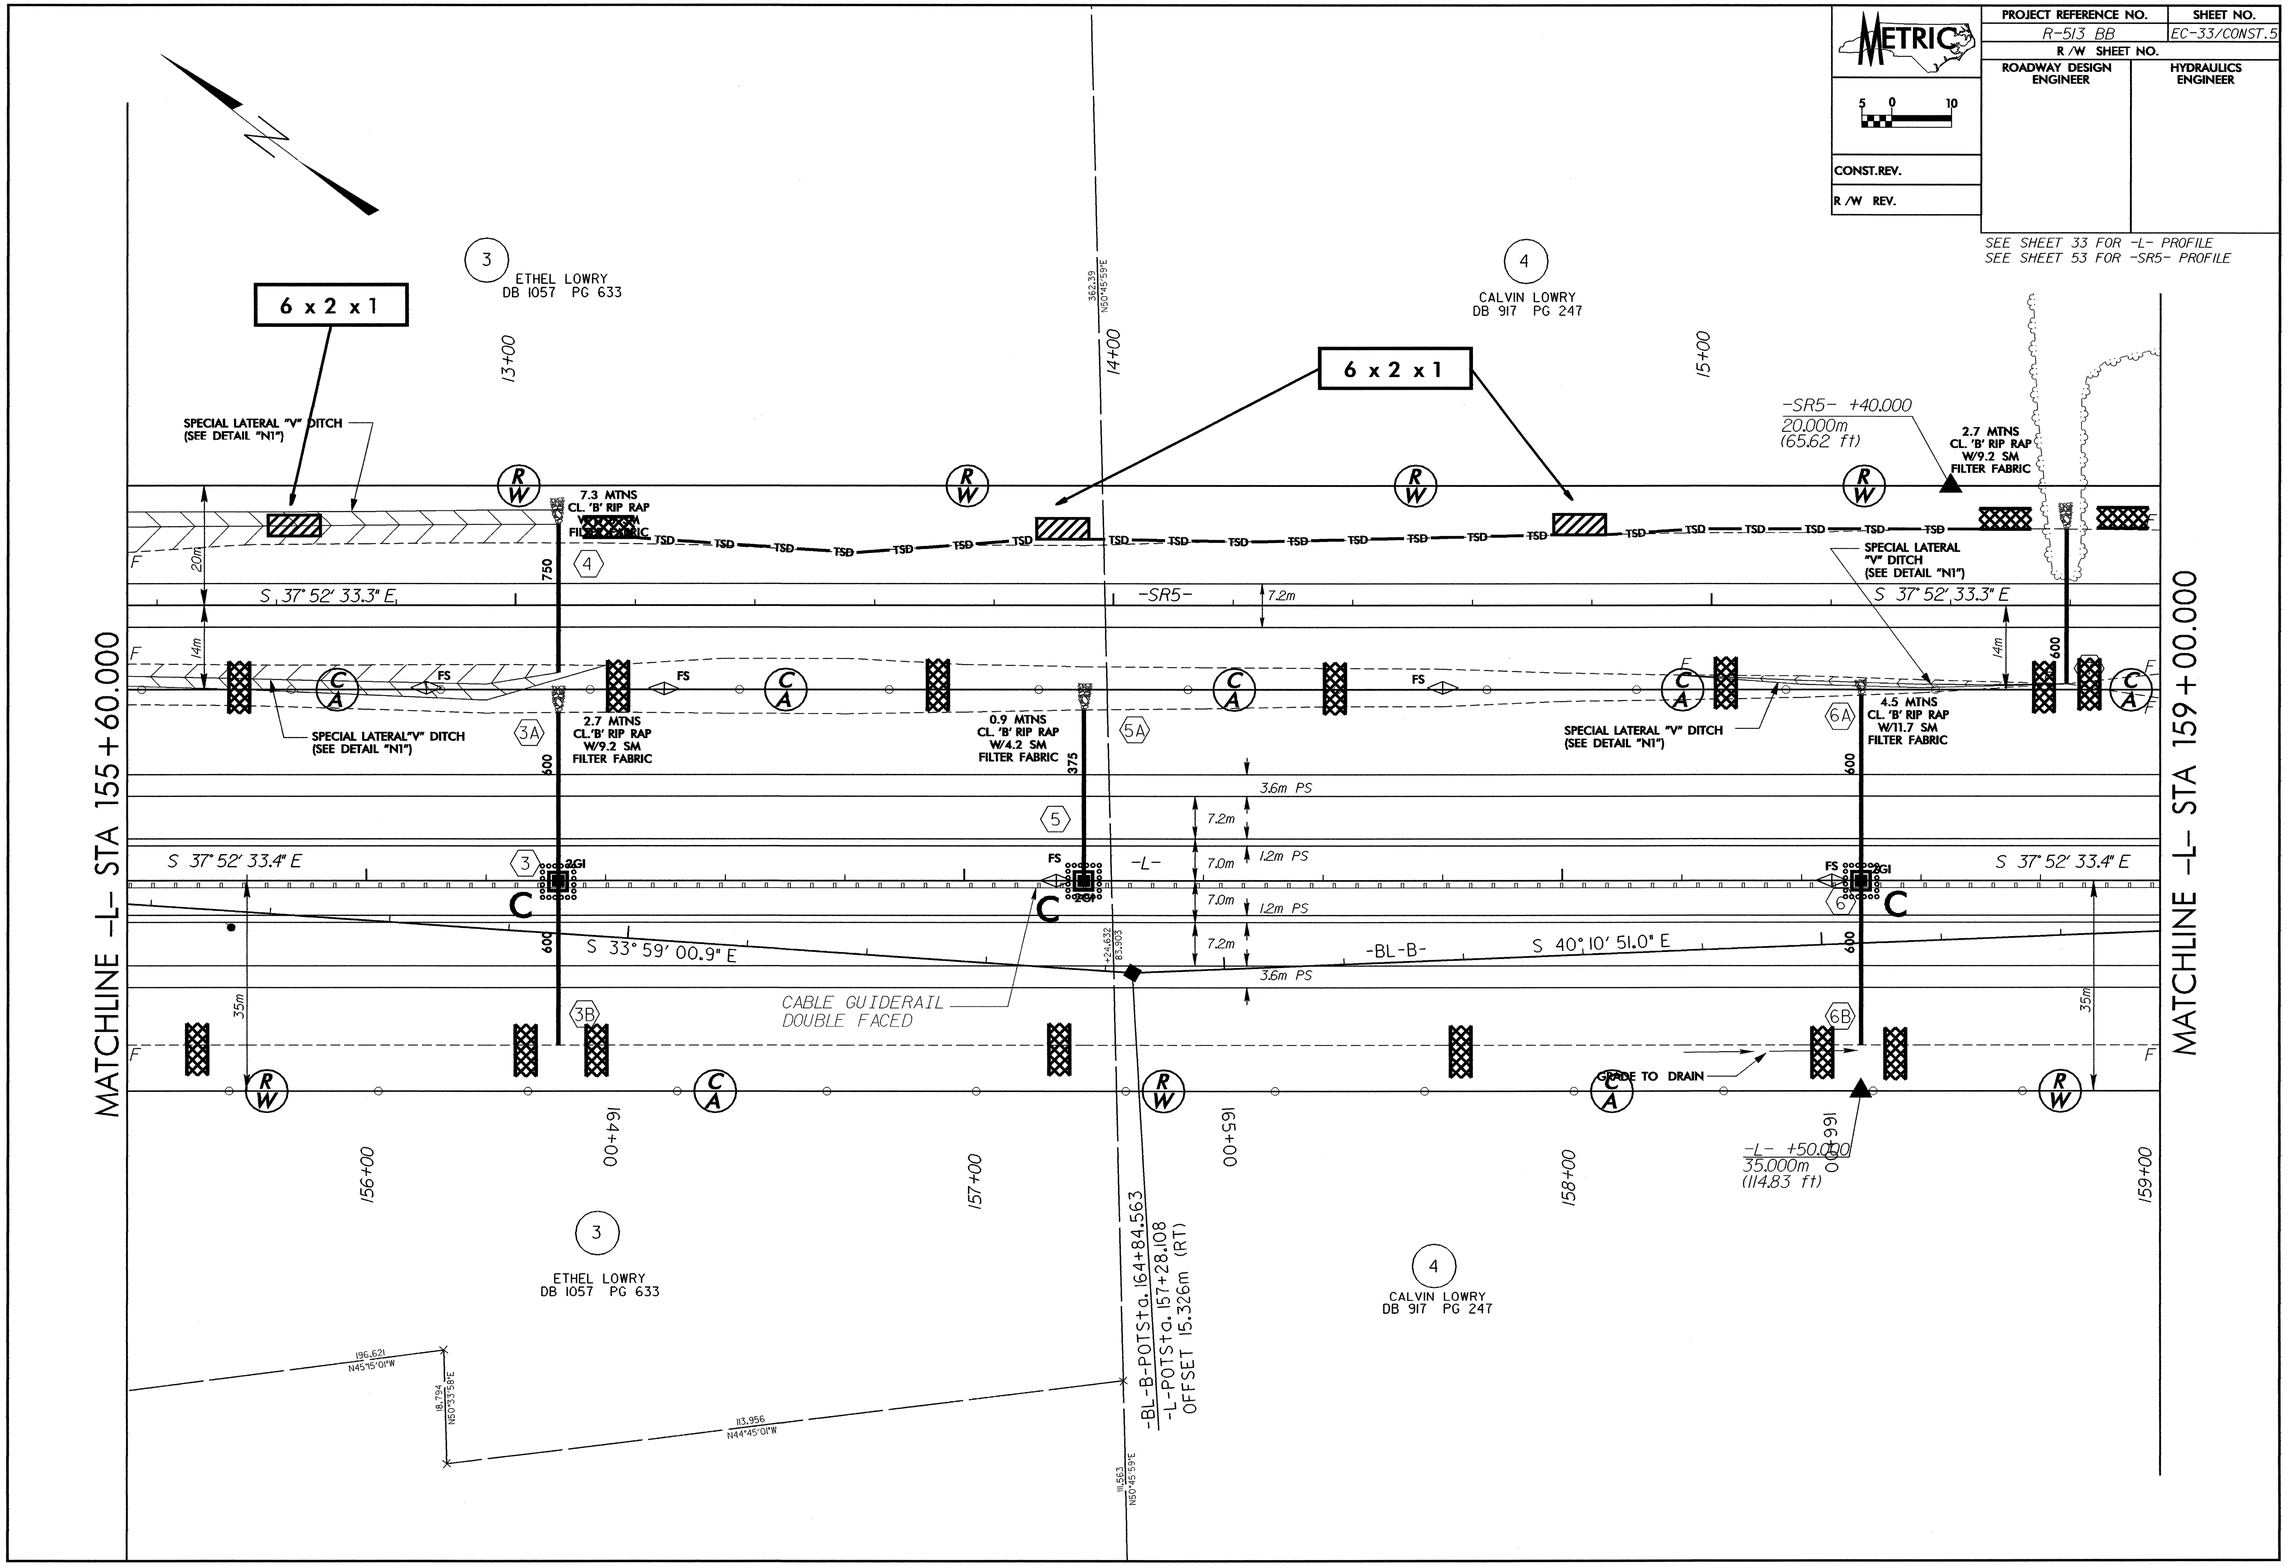

METRIC
PROJECT REFERENCE NO.
R-513 BB
SHEET NO.
EC-33/CONST.5
R/W SHEET NO.
ROADWAY DESIGN ENGINEER
HYDRAULICS ENGINEER
CONST.REV.
R/W REV.
SEE SHEET 33 FOR -L- PROFILE
SEE SHEET 53 FOR -SR5- PROFILE
6 x 2 x 1
ETHEL LOWRY
DB 1057 PG 633
CALVIN LOWRY
DB 917 PG 247
SPECIAL LATERAL "V" DITCH
(SEE DETAIL "N1")
7.3 MTNS
CL. 'B' RIP RAP
2.7 MTNS
CL. 'B' RIP RAP
W/9.2 SM
FILTER FABRIC
0.9 MTNS
CL. 'B' RIP RAP
W/4.2 SM
FILTER FABRIC
4.5 MTNS
CL. 'B' RIP RAP
W/11.7 SM
FILTER FABRIC
-SR5- +40.000
20.000m
(65.62 ft)
-L- +50.000
35.000m
(114.83 ft)
S 37° 52' 33.3" E
S 37° 52' 33.4" E
S 33° 59' 00.9" E
S 40° 10' 51.0" E
-SR5-
-L-
-BL-B-
3.6m PS
1.2m PS
7.2m
7.0m
CABLE GUIDERAIL
DOUBLE FACED
GRADE TO DRAIN
-BL-B-POTS+a. 164+84.563
-L-POTS+a. 157+28.108
OFFSET 15.326m (RT)
MATCHLINE -L- STA 155+60.000
MATCHLINE -L- STA 159+00.000
13+00
14+00
15+00
156+00
157+00
158+00
159+00
164+00
165+00
166+00