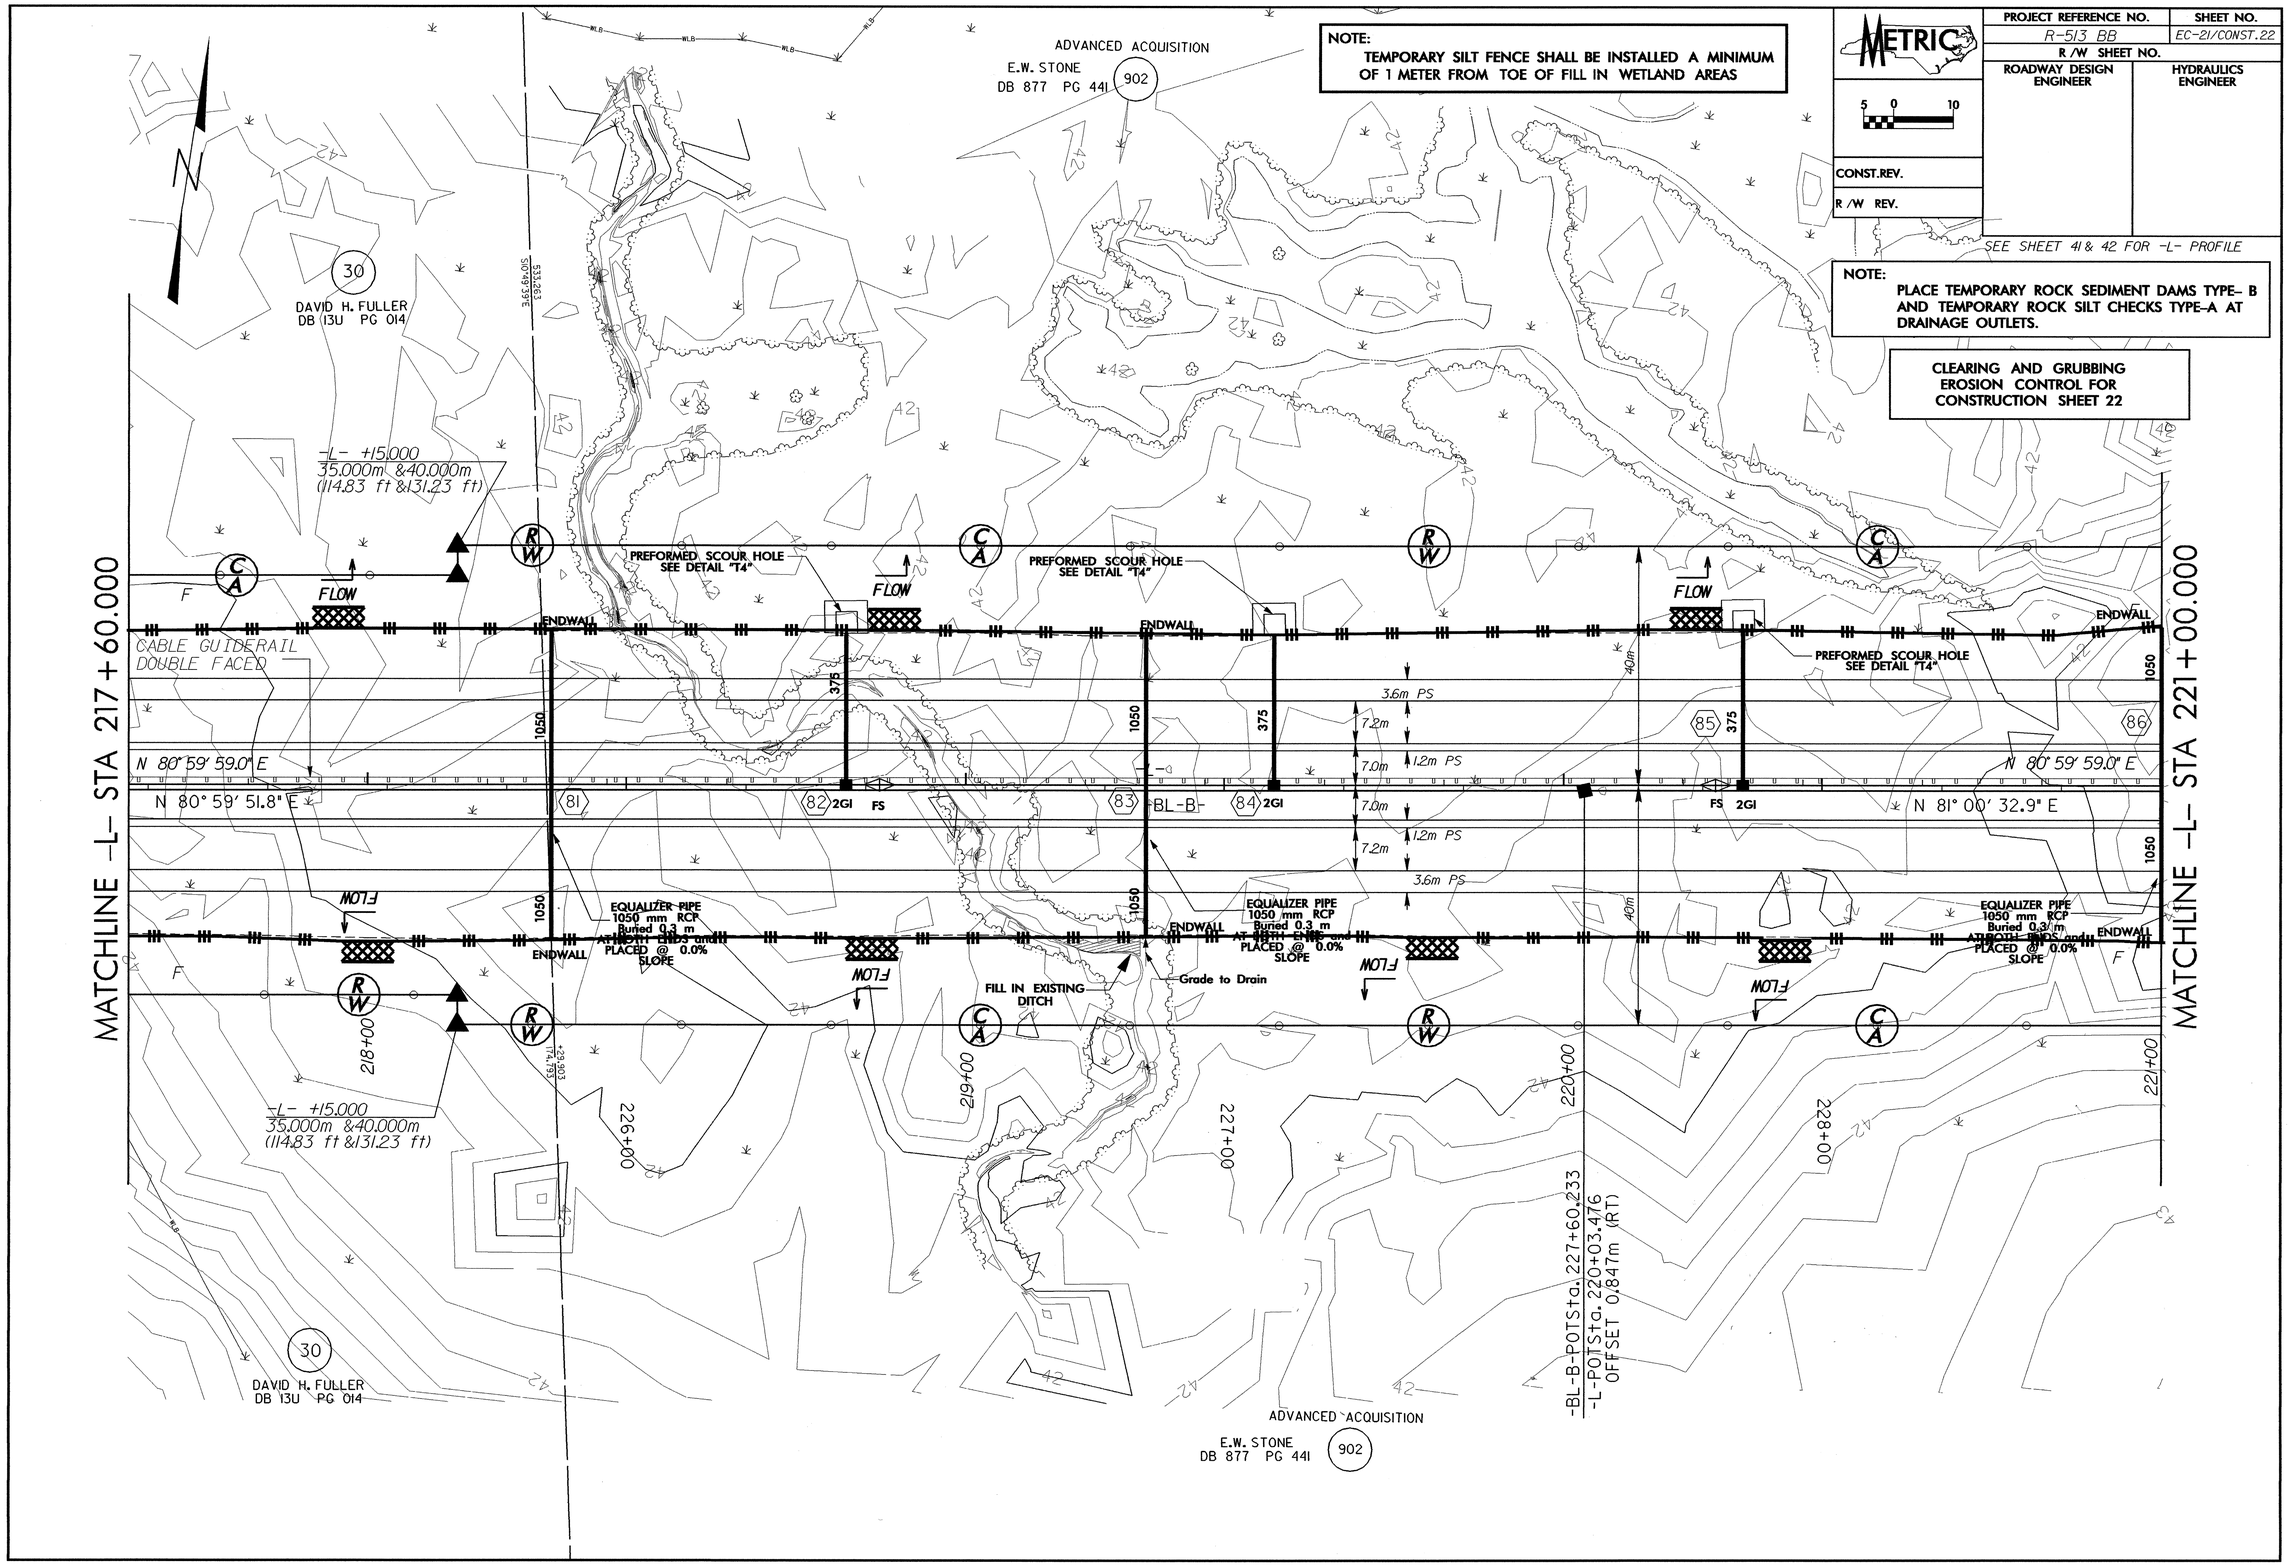

METRIC
PROJECT REFERENCE NO.
R-513 BB
SHEET NO.
EC-21/CONST.22
R/W SHEET NO.
ROADWAY DESIGN ENGINEER
HYDRAULICS ENGINEER
CONST.REV.
R/W REV.
SEE SHEET 41 & 42 FOR -L- PROFILE
NOTE:
TEMPORARY SILT FENCE SHALL BE INSTALLED A MINIMUM OF 1 METER FROM TOE OF FILL IN WETLAND AREAS
NOTE:
PLACE TEMPORARY ROCK SEDIMENT DAMS TYPE- B AND TEMPORARY ROCK SILT CHECKS TYPE-A AT DRAINAGE OUTLETS.
CLEARING AND GRUBBING EROSION CONTROL FOR CONSTRUCTION SHEET 22
ADVANCED ACQUISITION
E.W. STONE
DB 877 PG 441
902
DAVID H. FULLER
DB 13U PG 014
30
-L- +15.000
35.000m &40.000m
(114.83 ft &131.23 ft)
MATCHLINE -L- STA 217+60.000
MATCHLINE -L- STA 221+00.000
CABLE GUIDERAIL DOUBLE FACED
PREFORMED SCOUR HOLE SEE DETAIL "T4"
FLOW
ENDWALL
N 80° 59' 59.0" E
N 80° 59' 51.8" E
N 81° 00' 32.9" E
-BL-B-
EQUALIZER PIPE 1050 mm RCP Buried 0.3 m AT BOTH ENDS and PLACED @ 0.0% SLOPE
FILL IN EXISTING DITCH
Grade to Drain
3.6m PS
1.2m PS
7.2m
7.0m
40m
218+00
219+00
220+00
221+00
226+00
227+00
228+00
-BL-B-POTSta. 227+60.233
-L-POTSta. 220+03.476
OFFSET 0.847m (RT)