09/09/99

TIP PROJECTS: R-0513BB /R-0513C

CONTRACT: C200893

See Sheet 1-A For Index of Sheets

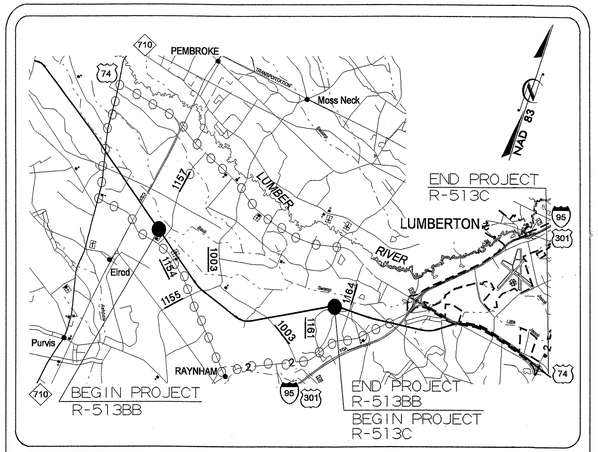

PROJECT VICINITY MAP

STATE OF NORTH CAROLINA
DIVISION OF HIGHWAYS

ROBESON COUNTY

STATE	STATE PROJECT REFERENCE NO.	SHEET NO.	TOTAL SHEETS
N.C.	R-0513BB/R-0513C	1	

STATE PROJ. NO.	F. A. PROJ. NO.	DESCRIPTION
34336.1.2		R-0513BB /R-0513C (P.E.)
34336.2.4		R-0513BB (R/W & UTILITIES)
34336.2.6	NHF-18-4(20)	R-0513C (R/W & UTILITIES)
34336.3.4		R-0513BB /R-0513C (CONST.)

METRIC

ALL DIMENSIONS IN THESE PLANS ARE IN METERS AND/OR MILLIMETERS UNLESS OTHERWISE SHOWN

LOCATION: US 74 FROM WEST OF SR 1157 (HENRY BERRY ROAD) TO EAST OF NC 41

TYPE OF WORK: GRADING, DRAINAGE, PAVING, STRUCTURES, SIGNALS, SIGNING AND GUIDERAIL

Part 4 of 4

NAD 83

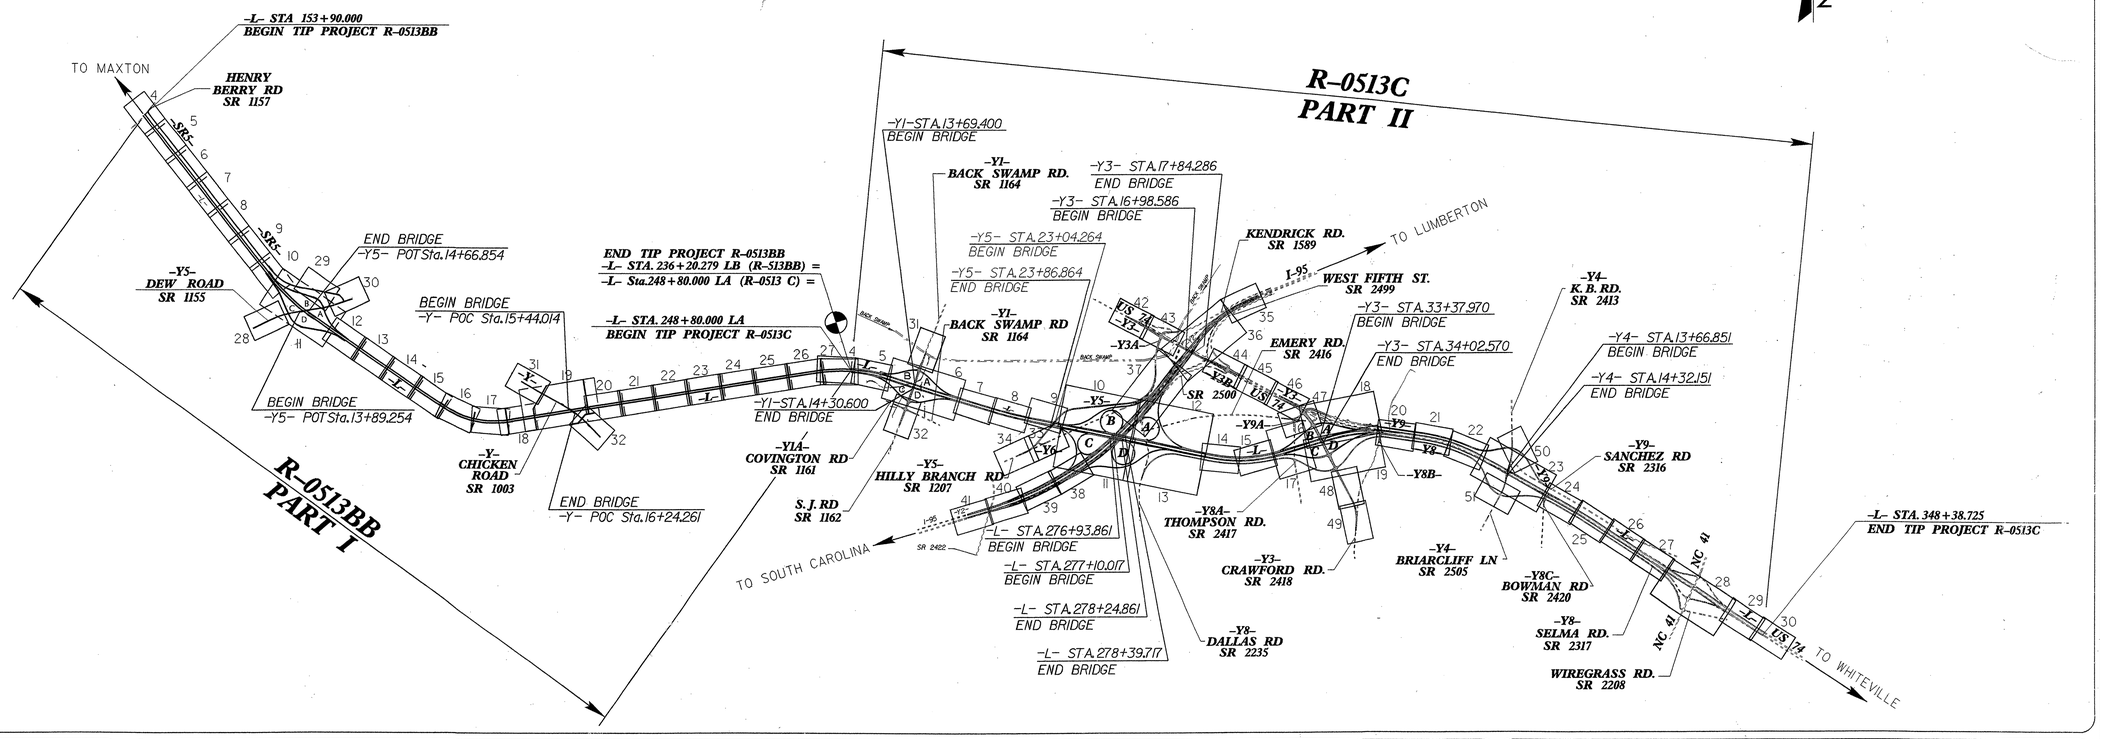

PROJECT LENGTH

LENGTH ROADWAY TIP PROJECTS R-0513BB/R-0513C = 18.058 km

LENGTH STRUCTURE TIP PROJECTS R-0513BB/R-0513C = 0.131 km

TOTAL LENGTH OF TIP PROJECTS R-0513BB/R-0513C = 18.189 km

Prepared in the Office of:

DIVISION OF HIGHWAYS

1000 Birch Ridge Dr., Raleigh, NC 27610

2002 STANDARD SPECIFICATIONS

RIGHT OF WAY DATE (R-0513BB): DECEMBER 20, 2002

RIGHT OF WAY DATE (R-0513C): MARCH 17, 2000

LETTING DATE: OCTOBER 19, 2004

DIVISION OF HIGHWAYS
STATE OF NORTH CAROLINA

P.E.
STATE DESIGN ENGINEER

DEPARTMENT OF TRANSPORTATION
FEDERAL HIGHWAY ADMINISTRATION

APPROVED
DIVISION ADMINISTRATOR DATE

11-JUN-2004 09:52
R:\Proj\combined.tsh
RShillinglaw AT RDI8717