PROJECT REFERENCE NO.	SHEET NO.
R-513C	U0-36

UTILITIES BY OTHERS

METRIC

5 0 10
SCALE

NOTE:
ALL PROPOSED UTILITY WORK SHOWN ON THIS SHEET WILL BE DONE BY OTHERS

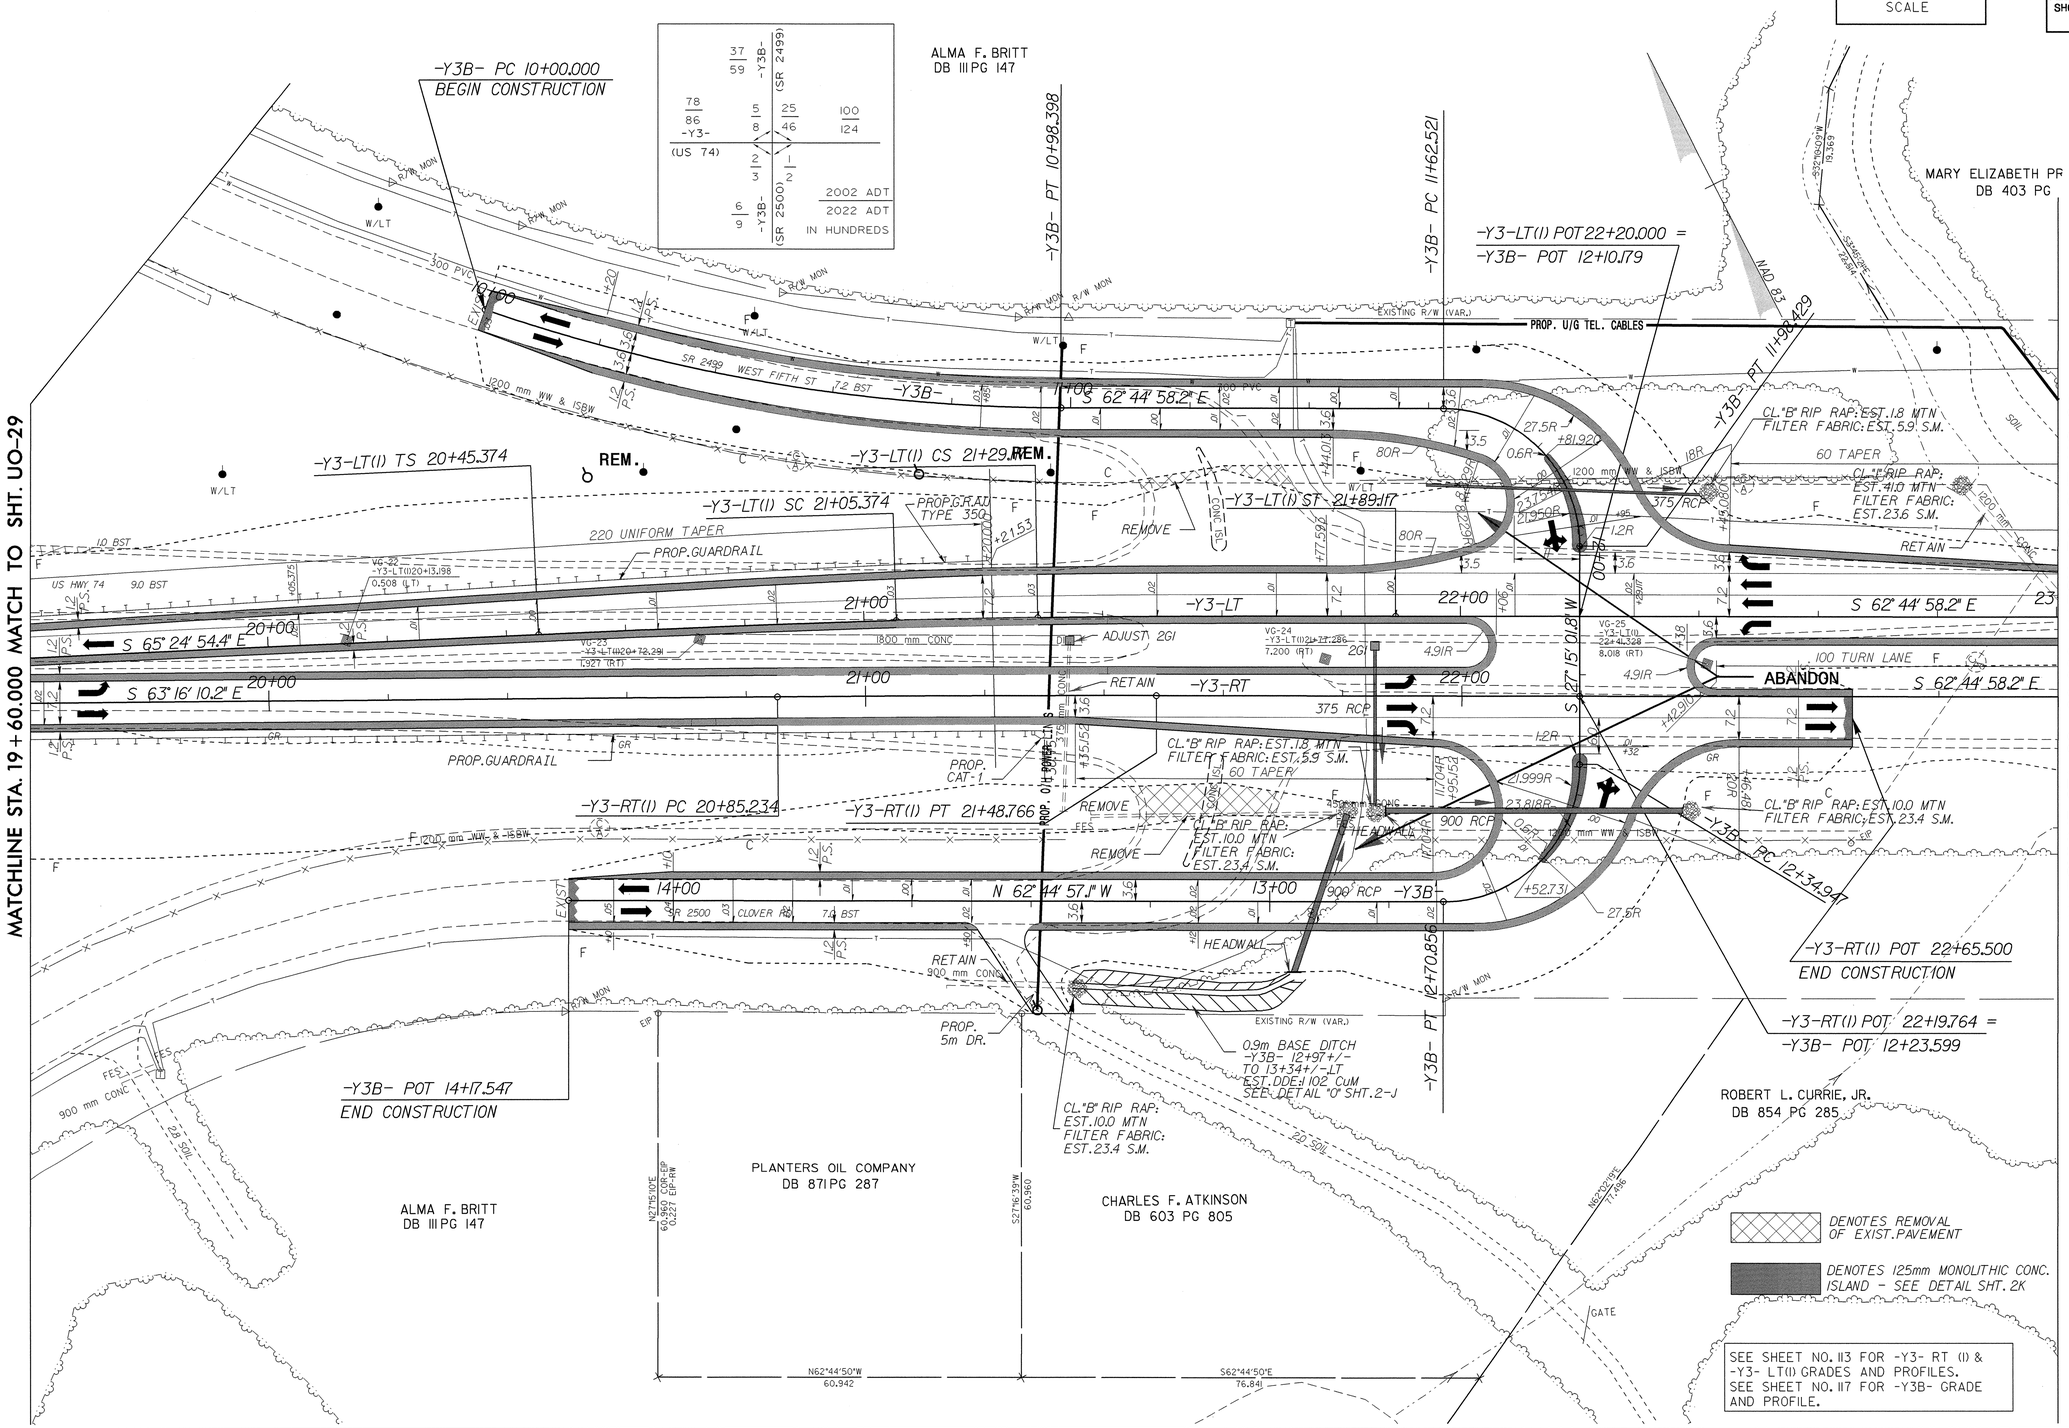

SEE SHEET NO. 113 FOR -Y3- RT (1) & -Y3- LT(1) GRADES AND PROFILES.
SEE SHEET NO. 117 FOR -Y3B- GRADE AND PROFILE.

042597
01-MAR-2004 15:36
R:\Utilities\Rdwy\Proj\U036R513C44.PSH
sgodbold RT 03214555