PROJECT REFERENCE NO.	SHEET NO.
R-513C	UO-33

UTILITIES BY OTHERS

METRIC

5 0 10
SCALE

NOTE:
ALL PROPOSED UTILITY WORK SHOWN ON THIS SHEET WILL BE DONE BY OTHERS

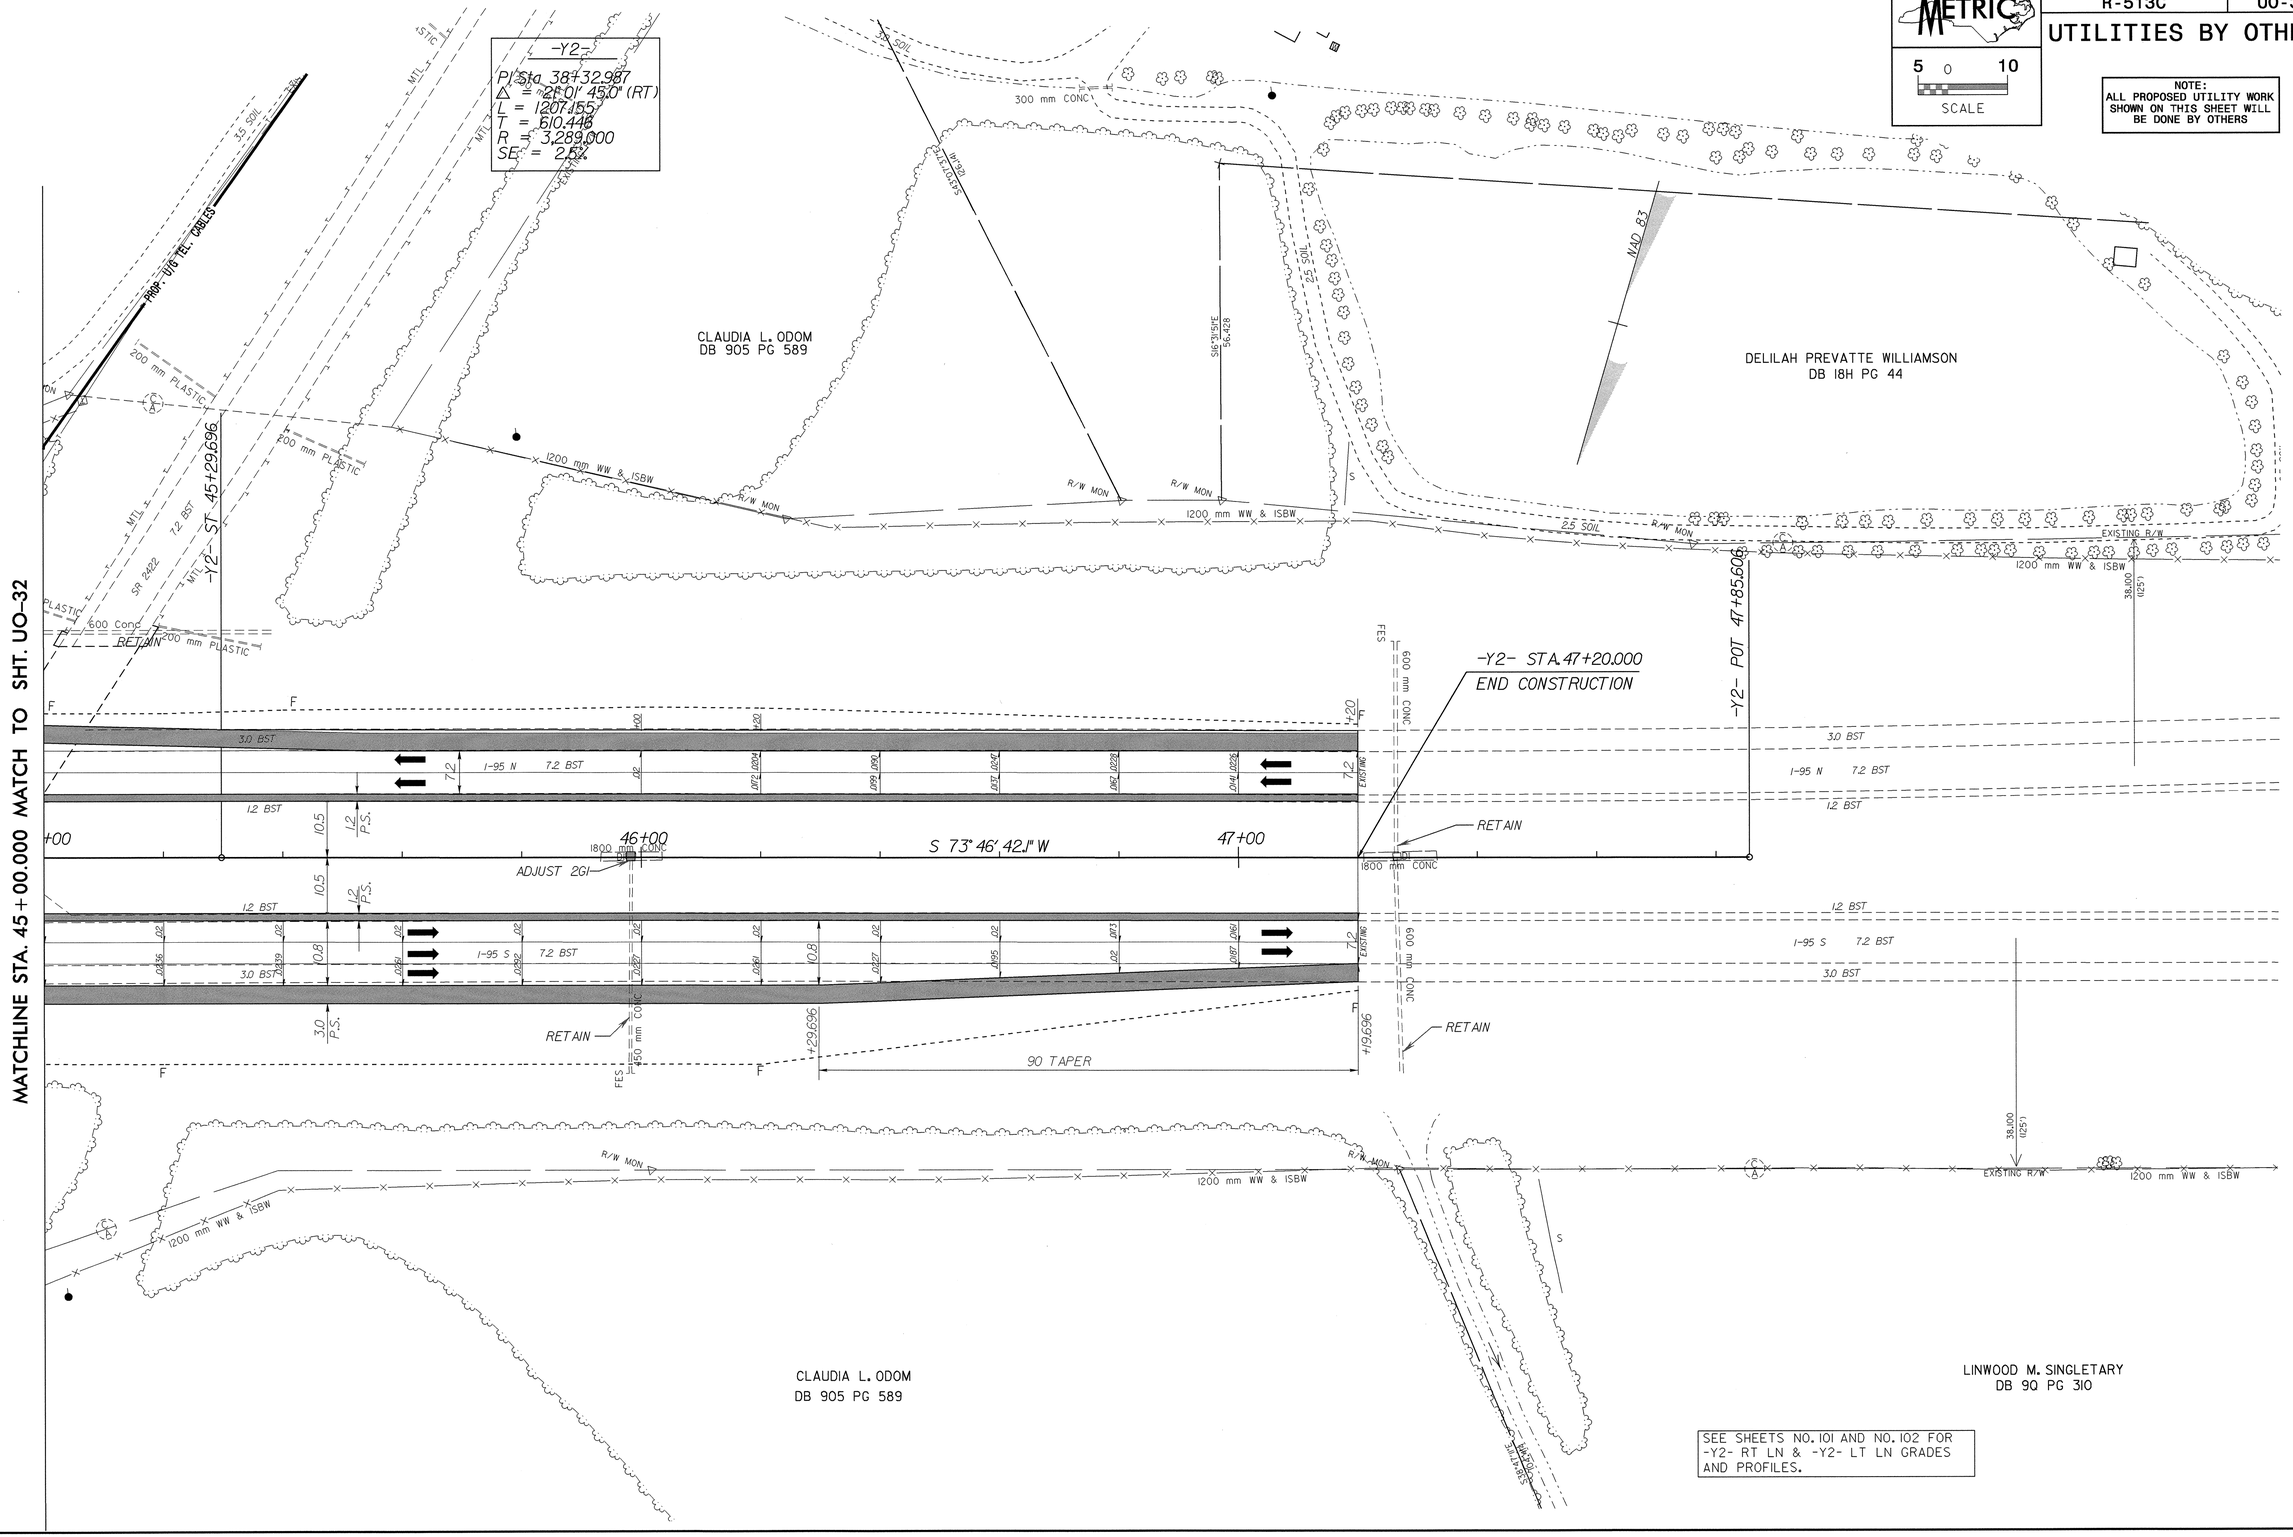

SEE SHEETS NO. 101 AND NO. 102 FOR -Y2- RT LN & -Y2- LT LN GRADES AND PROFILES.

26-FEB-2004 15:20
R:\Utilities\Rdu\Proj\U033R513C41.PSH
gljohnson AT DS212416