PROJECT REFERENCE NO.	SHEET NO.
R-513C	UO-21

UTILITIES BY OTHERS

METRIC

5 0 10
SCALE

NOTE:
ALL PROPOSED UTILITY WORK SHOWN ON THIS SHEET WILL BE DONE BY OTHERS

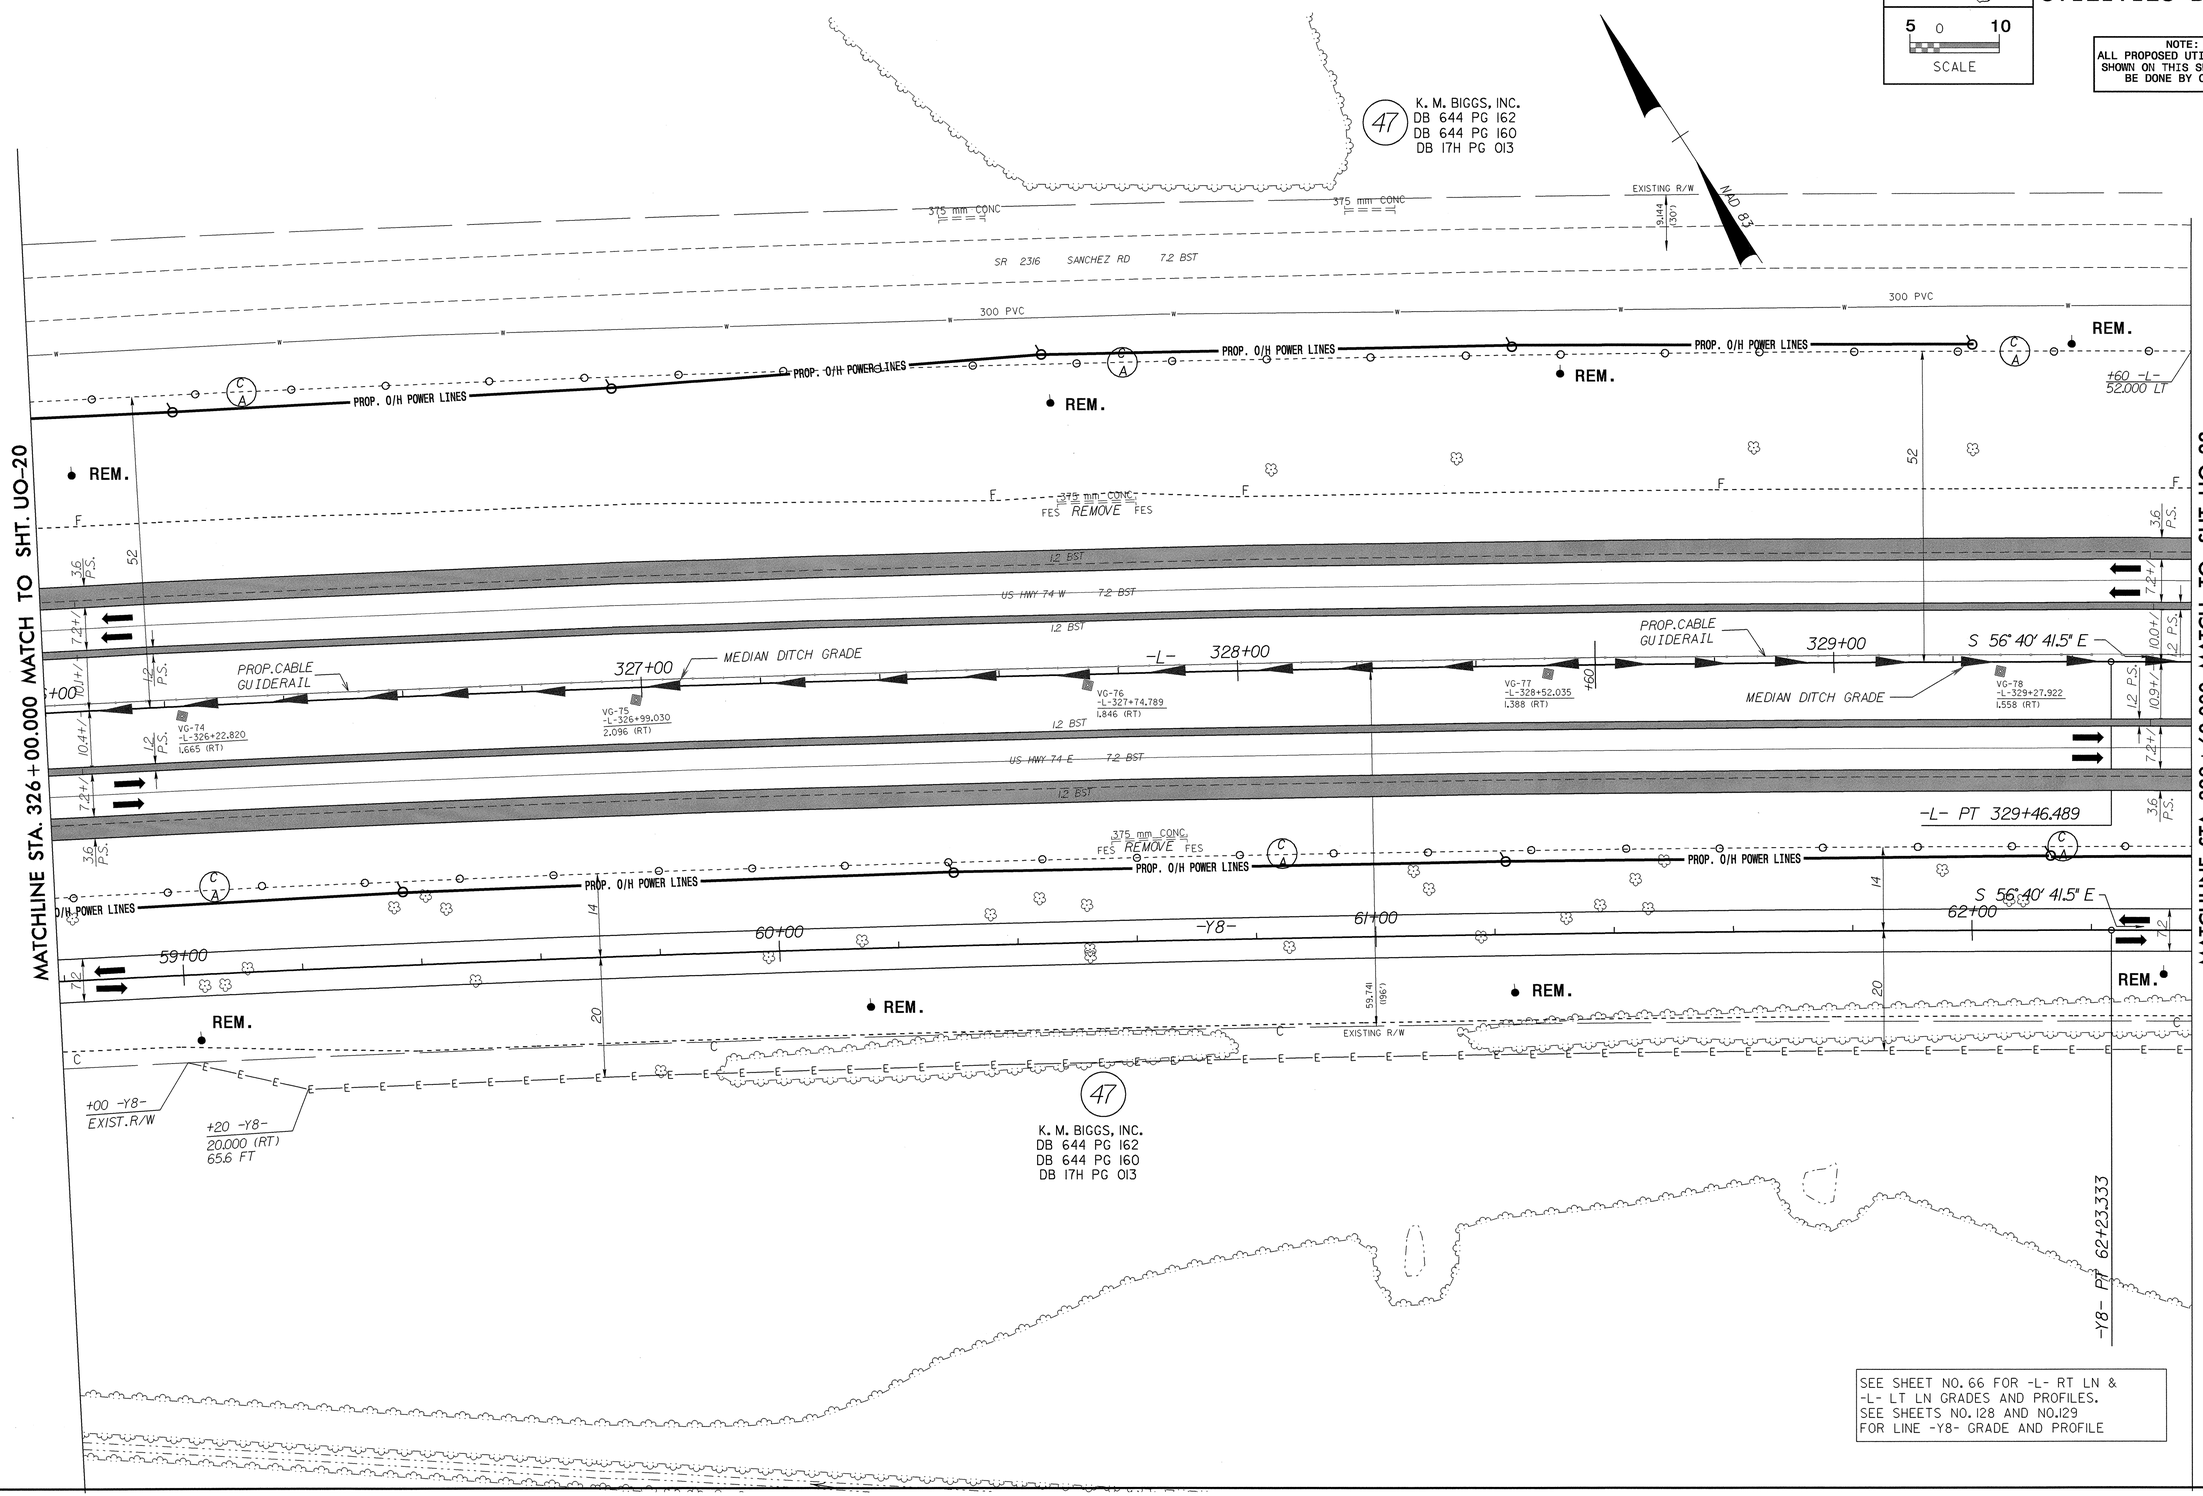

SEE SHEET NO. 66 FOR -L- RT LN & -L- LT LN GRADES AND PROFILES.
SEE SHEETS NO. 128 AND NO. 129 FOR LINE -Y8- GRADE AND PROFILE

042597
01-MAR-2004 14:49
R:\Utilities\Rdwy\Proj\U021R513C25.PSH
sgodbold AT 05214555