042597

PROJECT REFERENCE NO.	SHEET NO.
R-513C	U0-8

UTILITIES BY OTHERS

METRIC

10 0 20

SCALE

NOTE:
ALL PROPOSED UTILITY WORK SHOWN ON THIS SHEET WILL BE DONE BY OTHERS

SEE SHEETS NO. 56 AND NO. 57 FOR LINE -L- GRADE AND PROFILE.
SEE SHEET NO. 77 FOR RAMP A GRADE AND PROFILE.
SEE SHEET NO. 78 FOR LOOP A GRADE AND PROFILE.

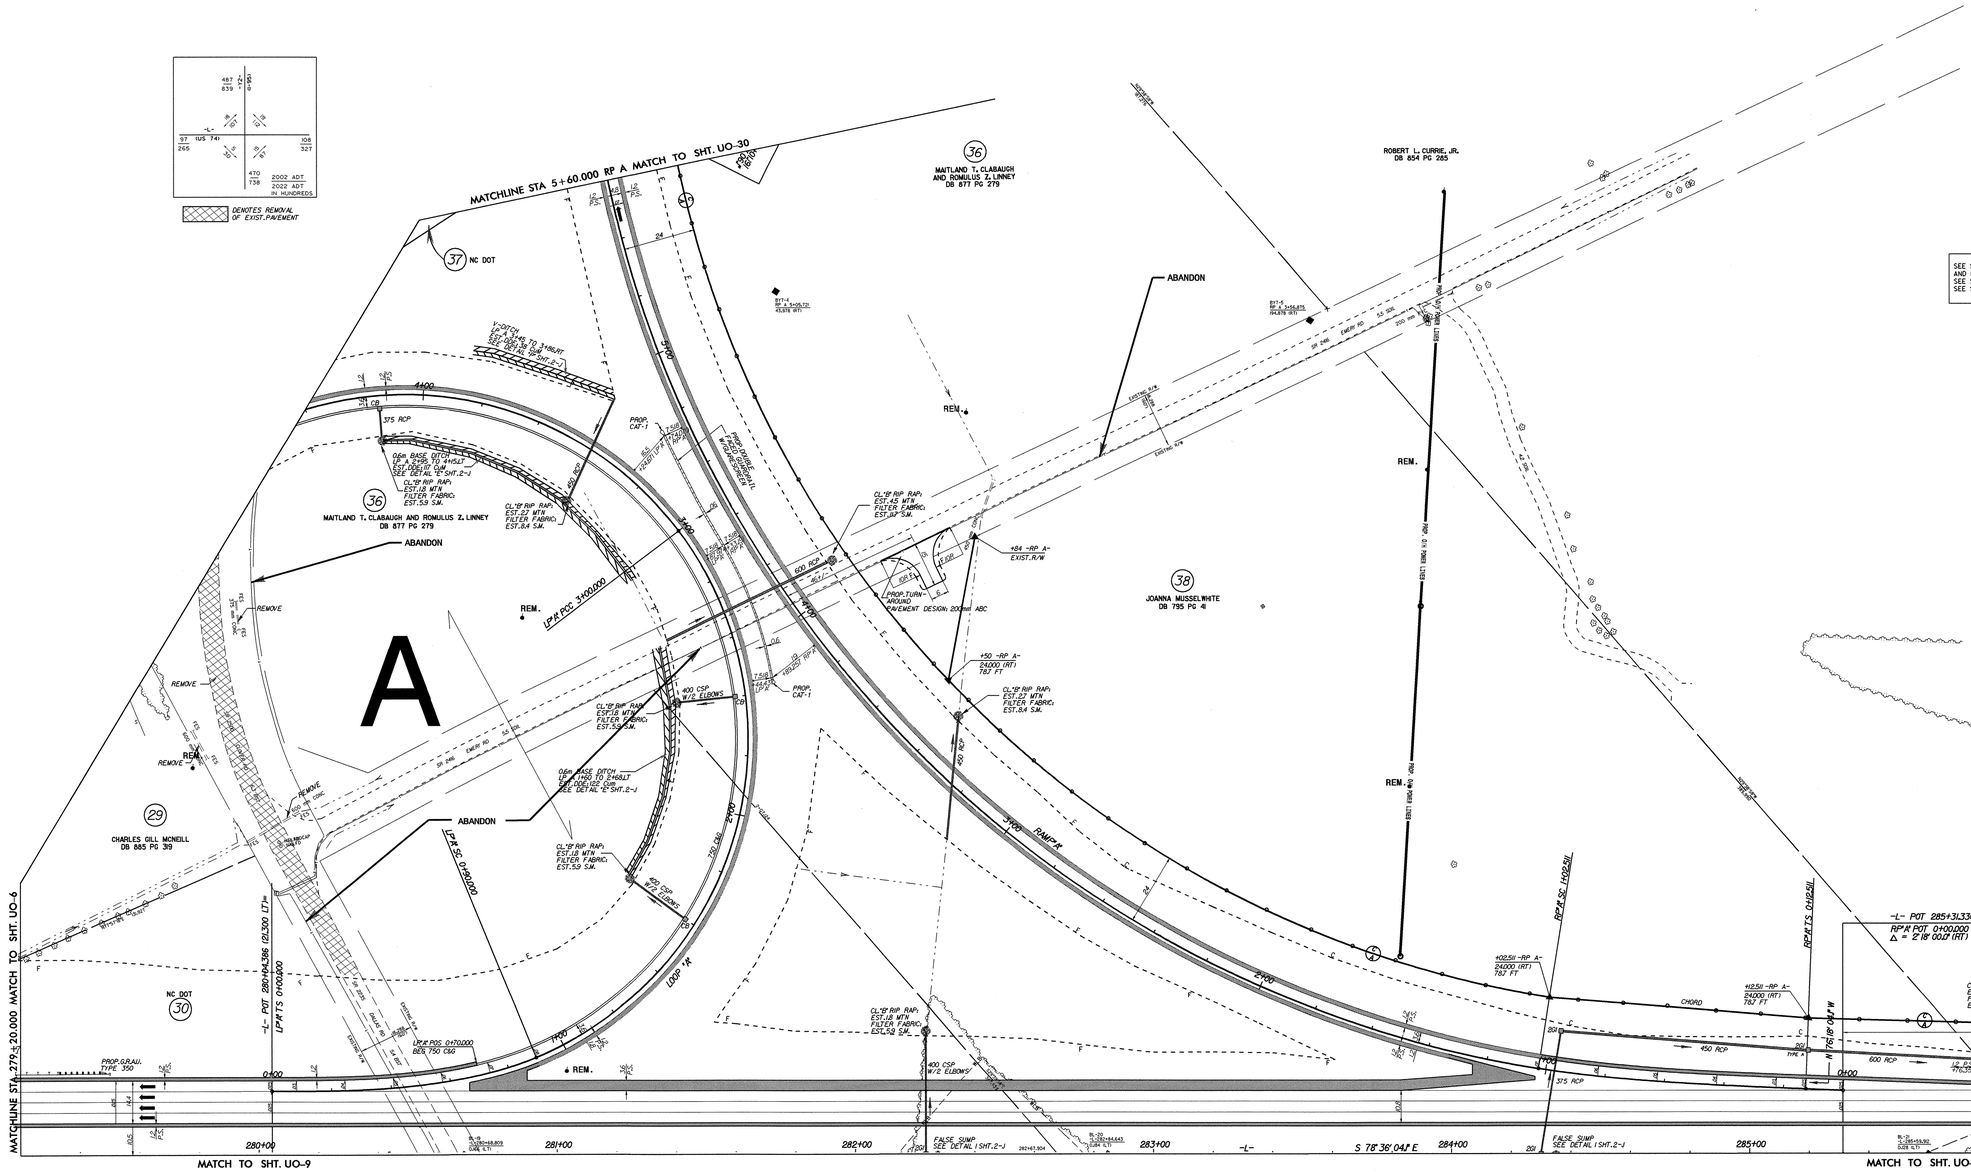

02-MAR-2004 08:07
R:\Utility Plans\Highway\U0\U0B-513c12.psh
sgroup on 10.201.201.202