042597

REVISIONS

METRIC

10 0 20

SCALE

PROJECT REFERENCE NO.	SHEET NO.
R-513BB	U0-6

UTILITIES BY OTHERS

NOTE:
ALL PROPOSED UTILITY WORK SHOWN ON THIS SHEET WILL BE DONE BY OTHERS

SEE SHEET 36 & 37 FOR -L- PROFILE
SEE SHEET 45 & 46 FOR -Y5- PROFILE
SEE SHEET 55 & 56 FOR -SR5- PROFILE
SEE SHEET 49 FOR -RA- PROFILE
SEE SHEET 50 FOR -RB- PROFILE
SEE SHEET 51 FOR -RC- PROFILE
SEE SHEET 52 FOR -RD- PROFILE
SEE SHEETS 2-C AND 2-D FOR CONST.DIMENSIONS FOR Y5/RC/RD AND Y5/RA/RB INTERSECTIONS
SEE SHEET 2-F AND 2-G FOR SHEAR POINT LAYOUT
SEE CROSS-SECTIONS AND ROADWAY STANDARD DRAWINGS,STD.NO.860L01 SHEET 2 FOR SPECIAL MEDIAN GRADING

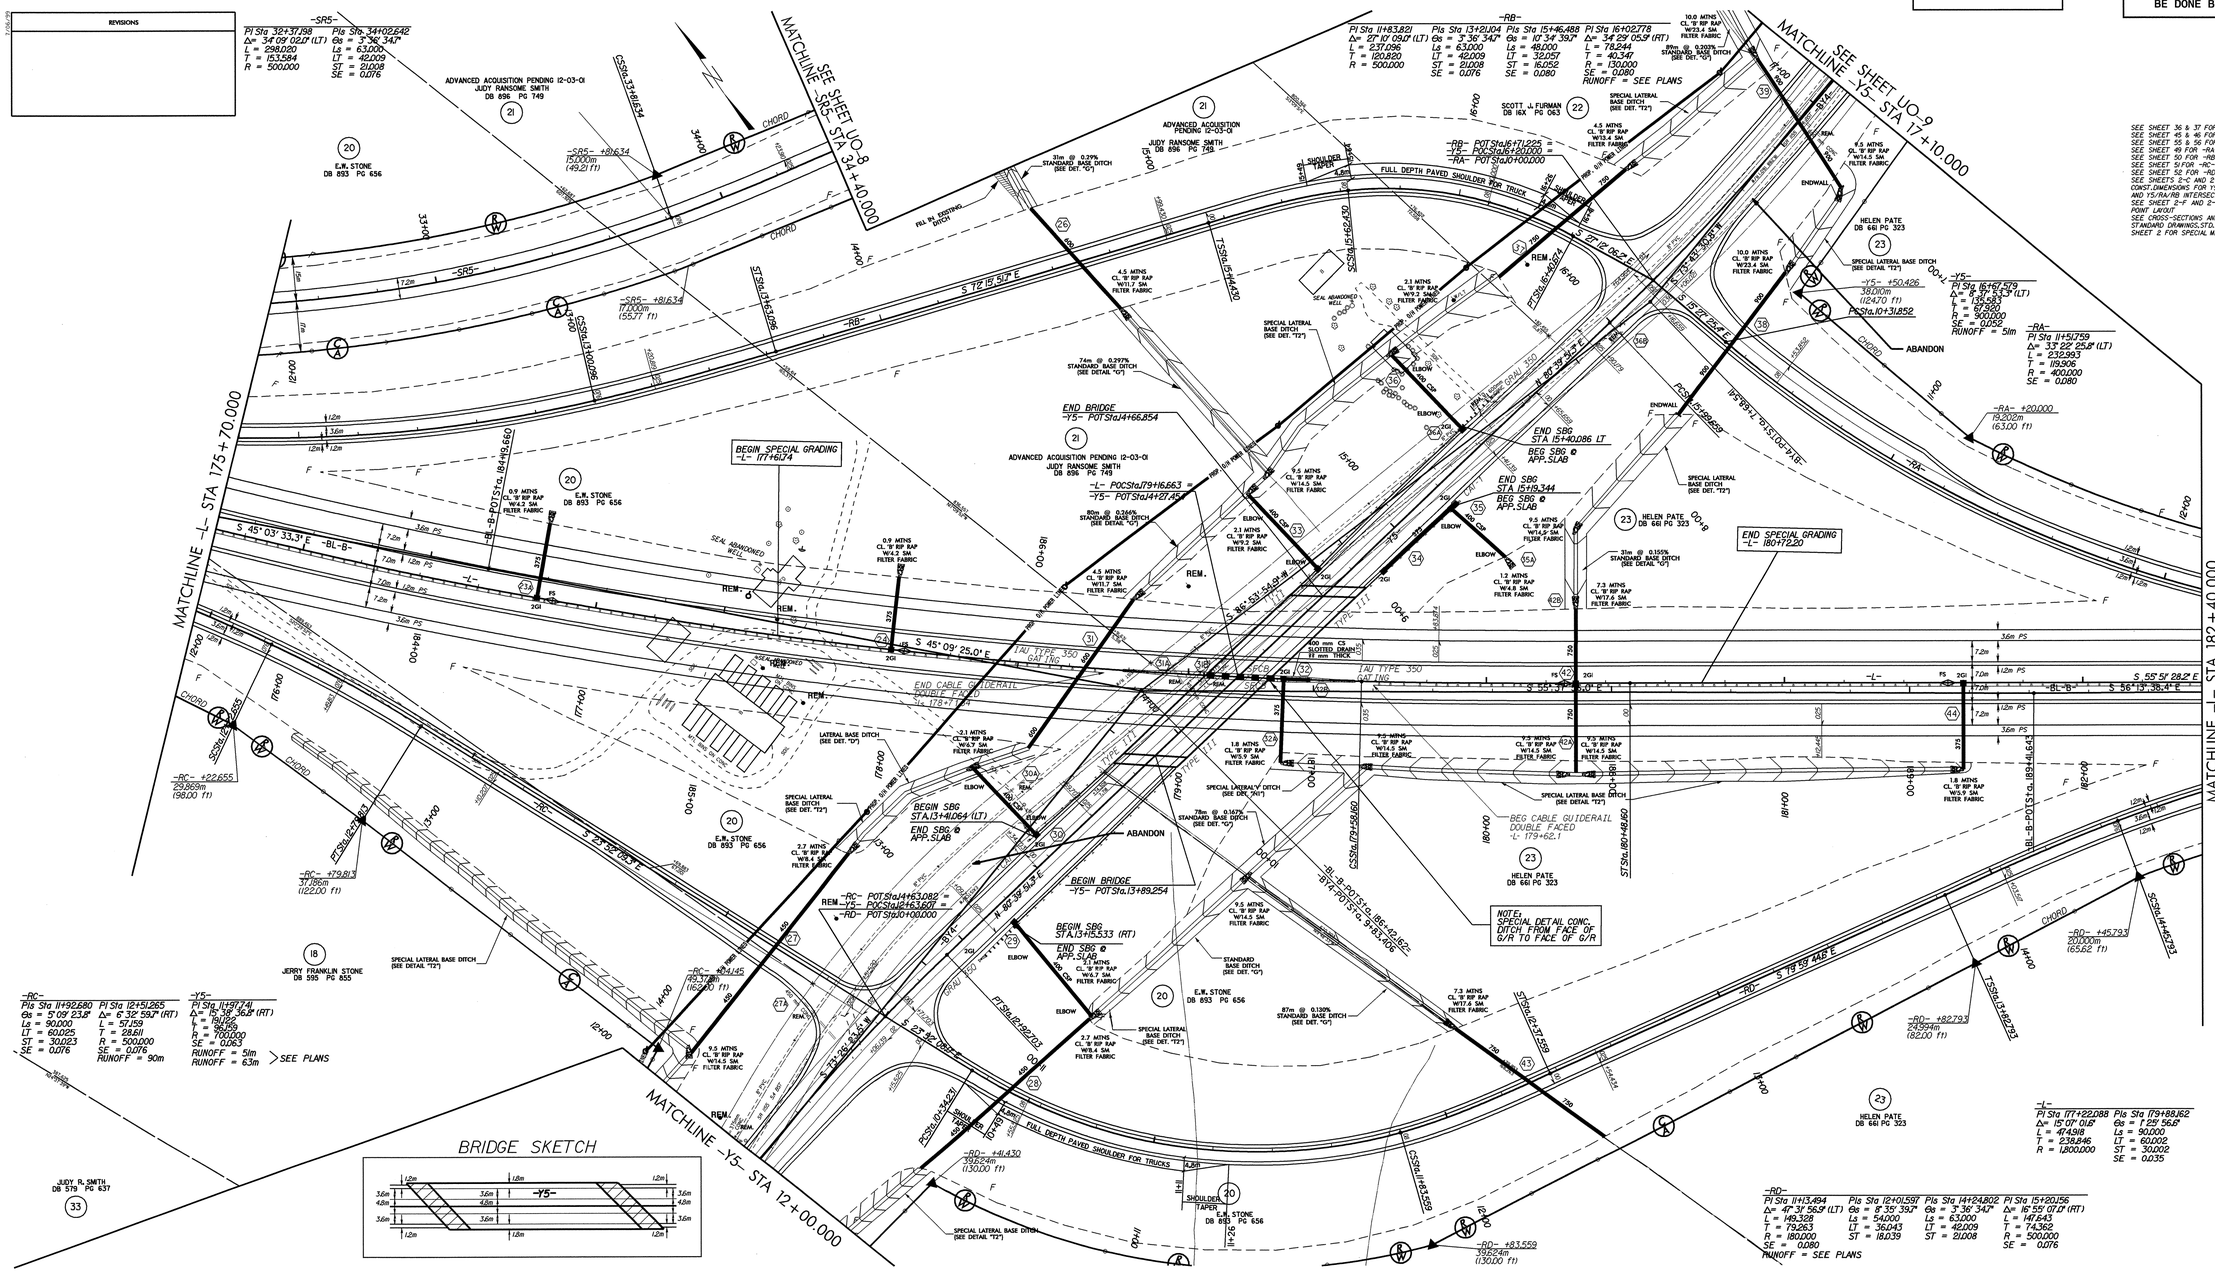

23-FEB-2004 15:22
R:\Roadway\Projects\R513BB\Design\U0\U0B-513bb11.psh
sgabriel1 tieyi 1 0 0 1 1 1