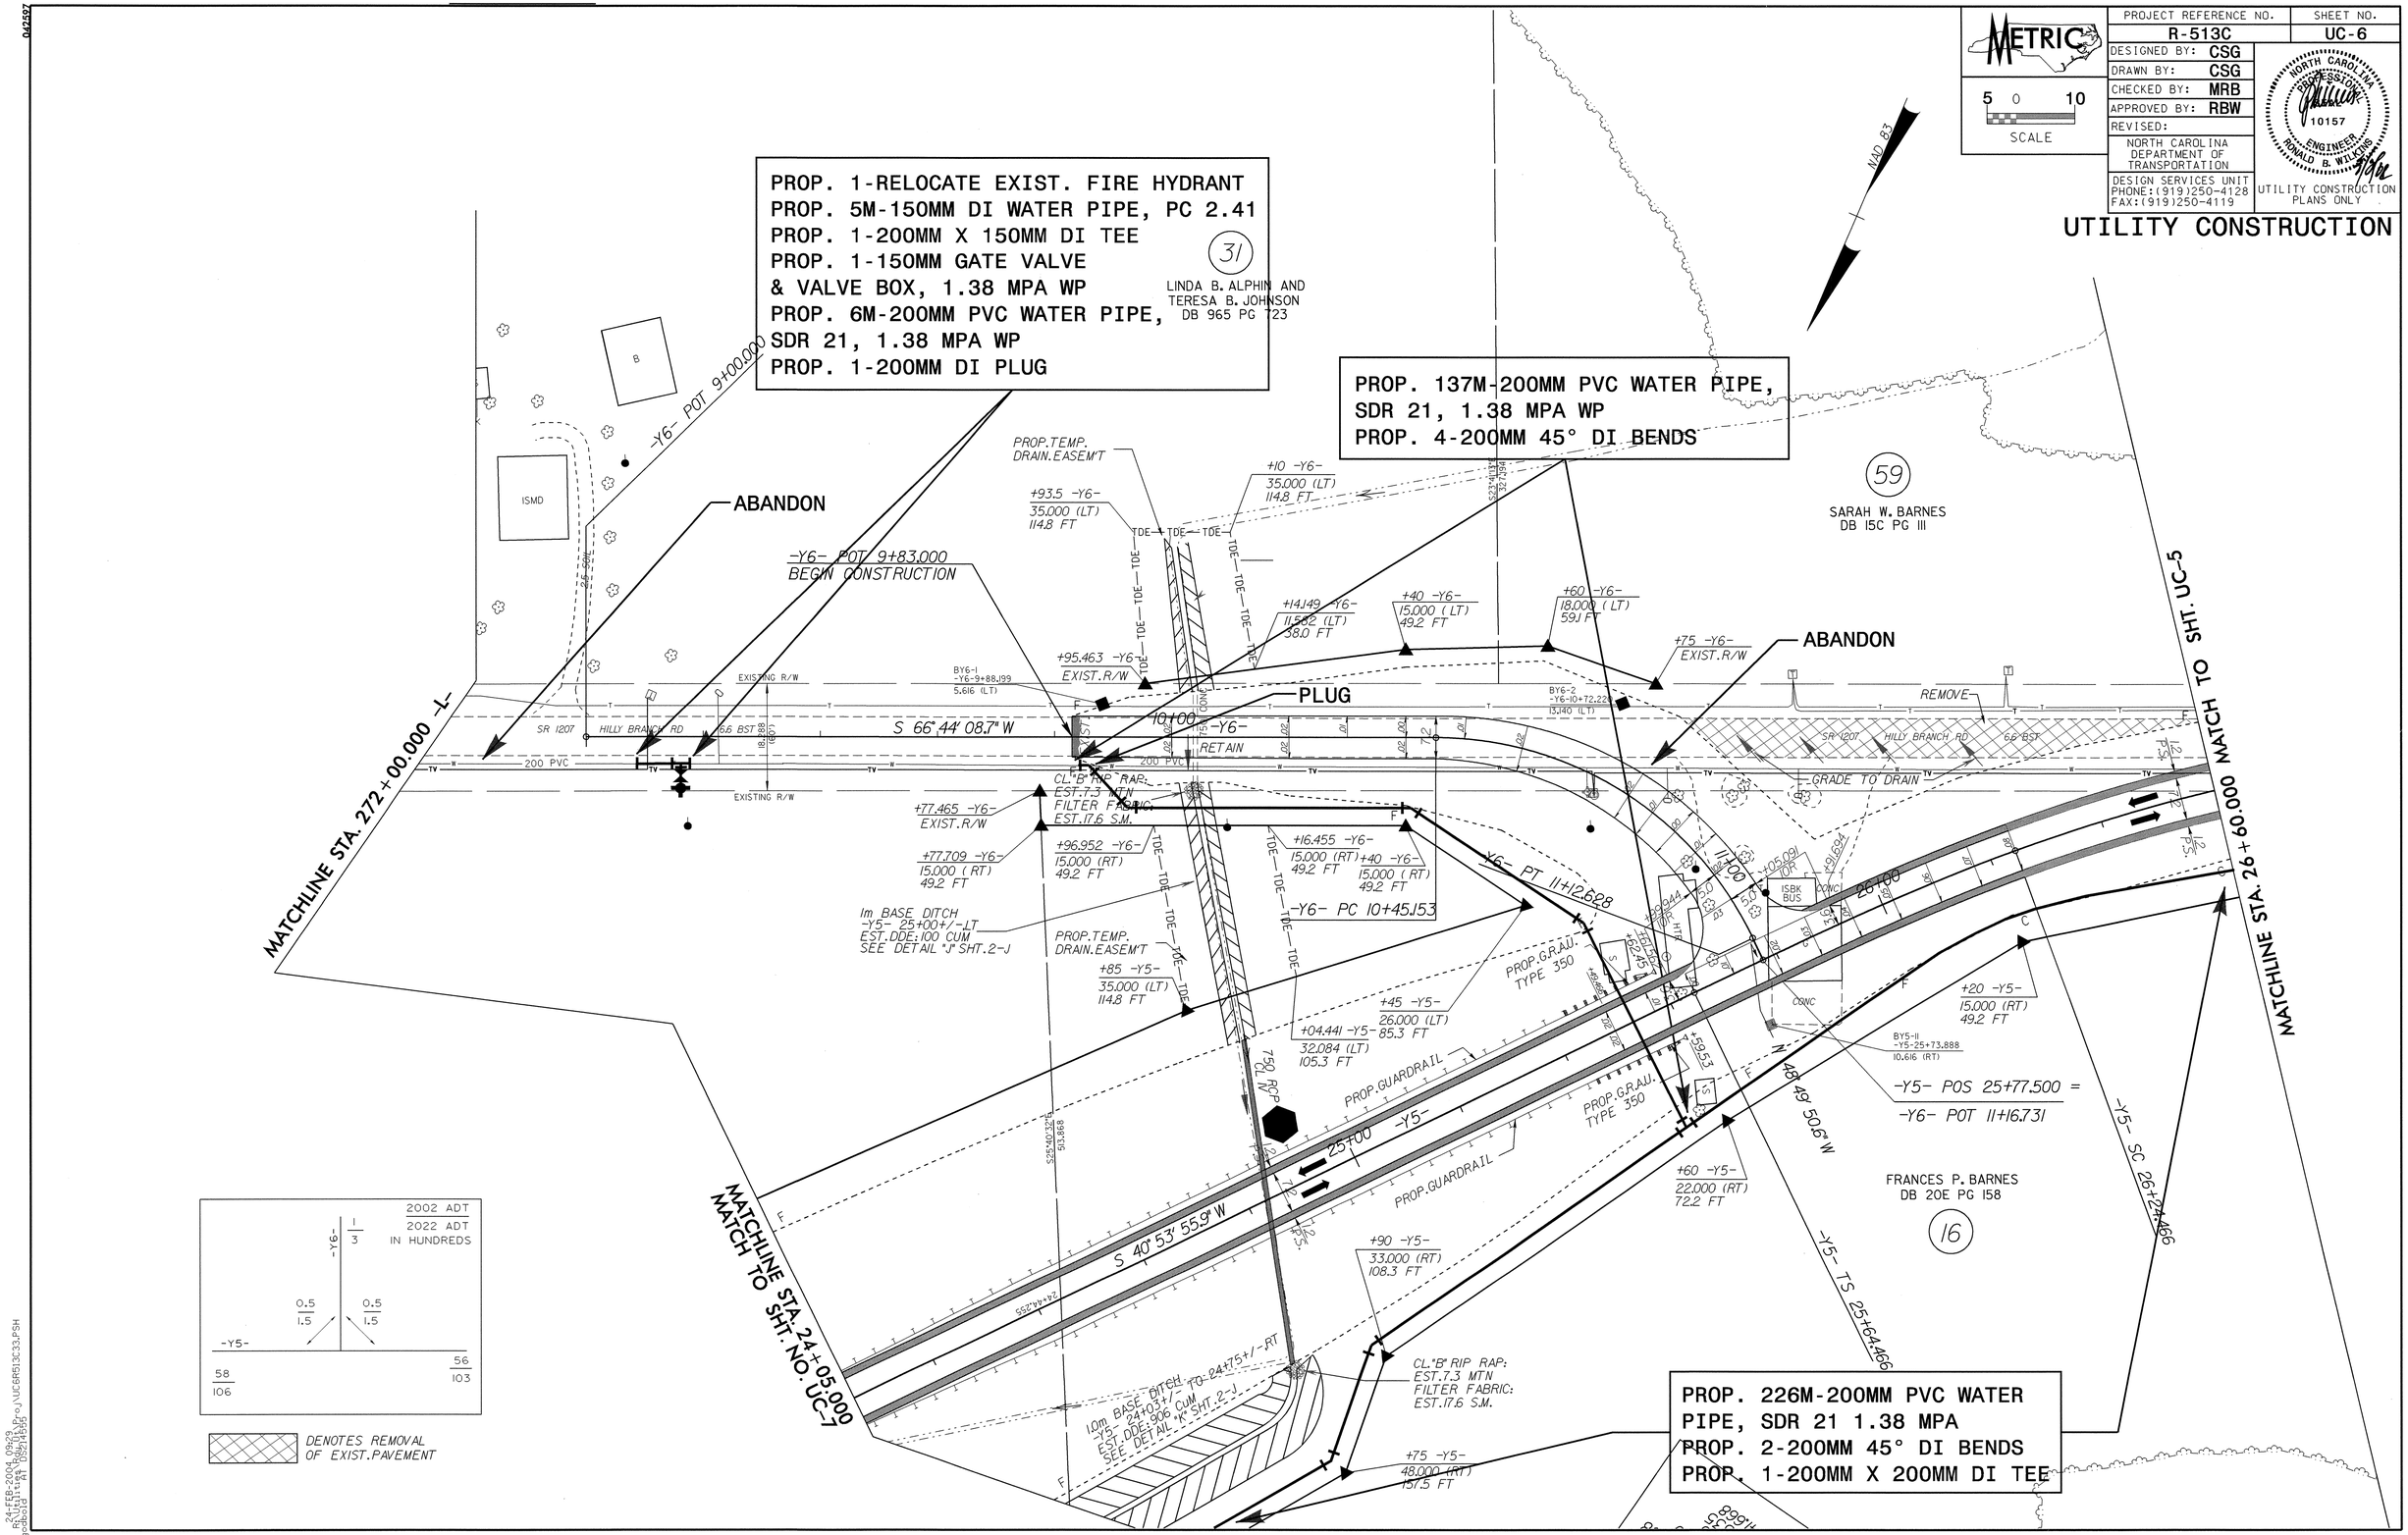

METRIC
5 0 10
SCALE
PROJECT REFERENCE NO.
R-513C
SHEET NO.
UC-6
DESIGNED BY: CSG
DRAWN BY: CSG
CHECKED BY: MRB
APPROVED BY: RBW
REVISED:
NORTH CAROLINA DEPARTMENT OF TRANSPORTATION
DESIGN SERVICES UNIT
PHONE:(919)250-4128
FAX:(919)250-4119
NORTH CAROLINA PROFESSIONAL ENGINEER 10157 RONALD B. WILKINS
UTILITY CONSTRUCTION PLANS ONLY
UTILITY CONSTRUCTION
PROP. 1-RELOCATE EXIST. FIRE HYDRANT
PROP. 5M-150MM DI WATER PIPE, PC 2.41
PROP. 1-200MM X 150MM DI TEE
PROP. 1-150MM GATE VALVE
& VALVE BOX, 1.38 MPA WP
PROP. 6M-200MM PVC WATER PIPE,
SDR 21, 1.38 MPA WP
PROP. 1-200MM DI PLUG
31
LINDA B. ALPHIN AND
TERESA B. JOHNSON
DB 965 PG 723
PROP. 137M-200MM PVC WATER PIPE,
SDR 21, 1.38 MPA WP
PROP. 4-200MM 45° DI BENDS
59
SARAH W. BARNES
DB 15C PG 111
ABANDON
-Y6- POT 9+00.000
-Y6- POT 9+83.000
BEGIN CONSTRUCTION
PLUG
ABANDON
REMOVE
GRADE TO DRAIN
MATCHLINE STA. 272+00.000 -L-
MATCHLINE STA. 26+60.000 MATCH TO SHT. UC-5
MATCHLINE STA. 24+05.000 MATCH TO SHT. NO. UC-7
S 66°44' 08.7" W
S 40°53' 55.9" W
N 48°49' 50.6" W
-Y6- PT 11+12.628
-Y6- PC 10+45.153
-Y5- POS 25+77.500 =
-Y6- POT 11+16.731
FRANCES P. BARNES
DB 20E PG 158
16
PROP. 226M-200MM PVC WATER
PIPE, SDR 21 1.38 MPA
PROP. 2-200MM 45° DI BENDS
PROP. 1-200MM X 200MM DI TEE
2002 ADT
2022 ADT
IN HUNDREDS
DENOTES REMOVAL
OF EXIST. PAVEMENT