PROJECT REFERENCE NO.	SHEET NO.
R-513C	UC-12

DESIGNED BY: CSG
DRAWN BY: CSG
CHECKED BY: MRB
APPROVED BY: RBW
REVISED:

NORTH CAROLINA DEPARTMENT OF TRANSPORTATION
DESIGN SERVICES UNIT
PHONE:(919)250-4128
FAX:(919)250-4119

METRIC
5 0 10
SCALE

NORTH CAROLINA PROFESSIONAL SEAL 10157 ENGINEER RONALD B. WILKINS

UTILITY CONSTRUCTION PLANS ONLY

UTILITY CONSTRUCTION

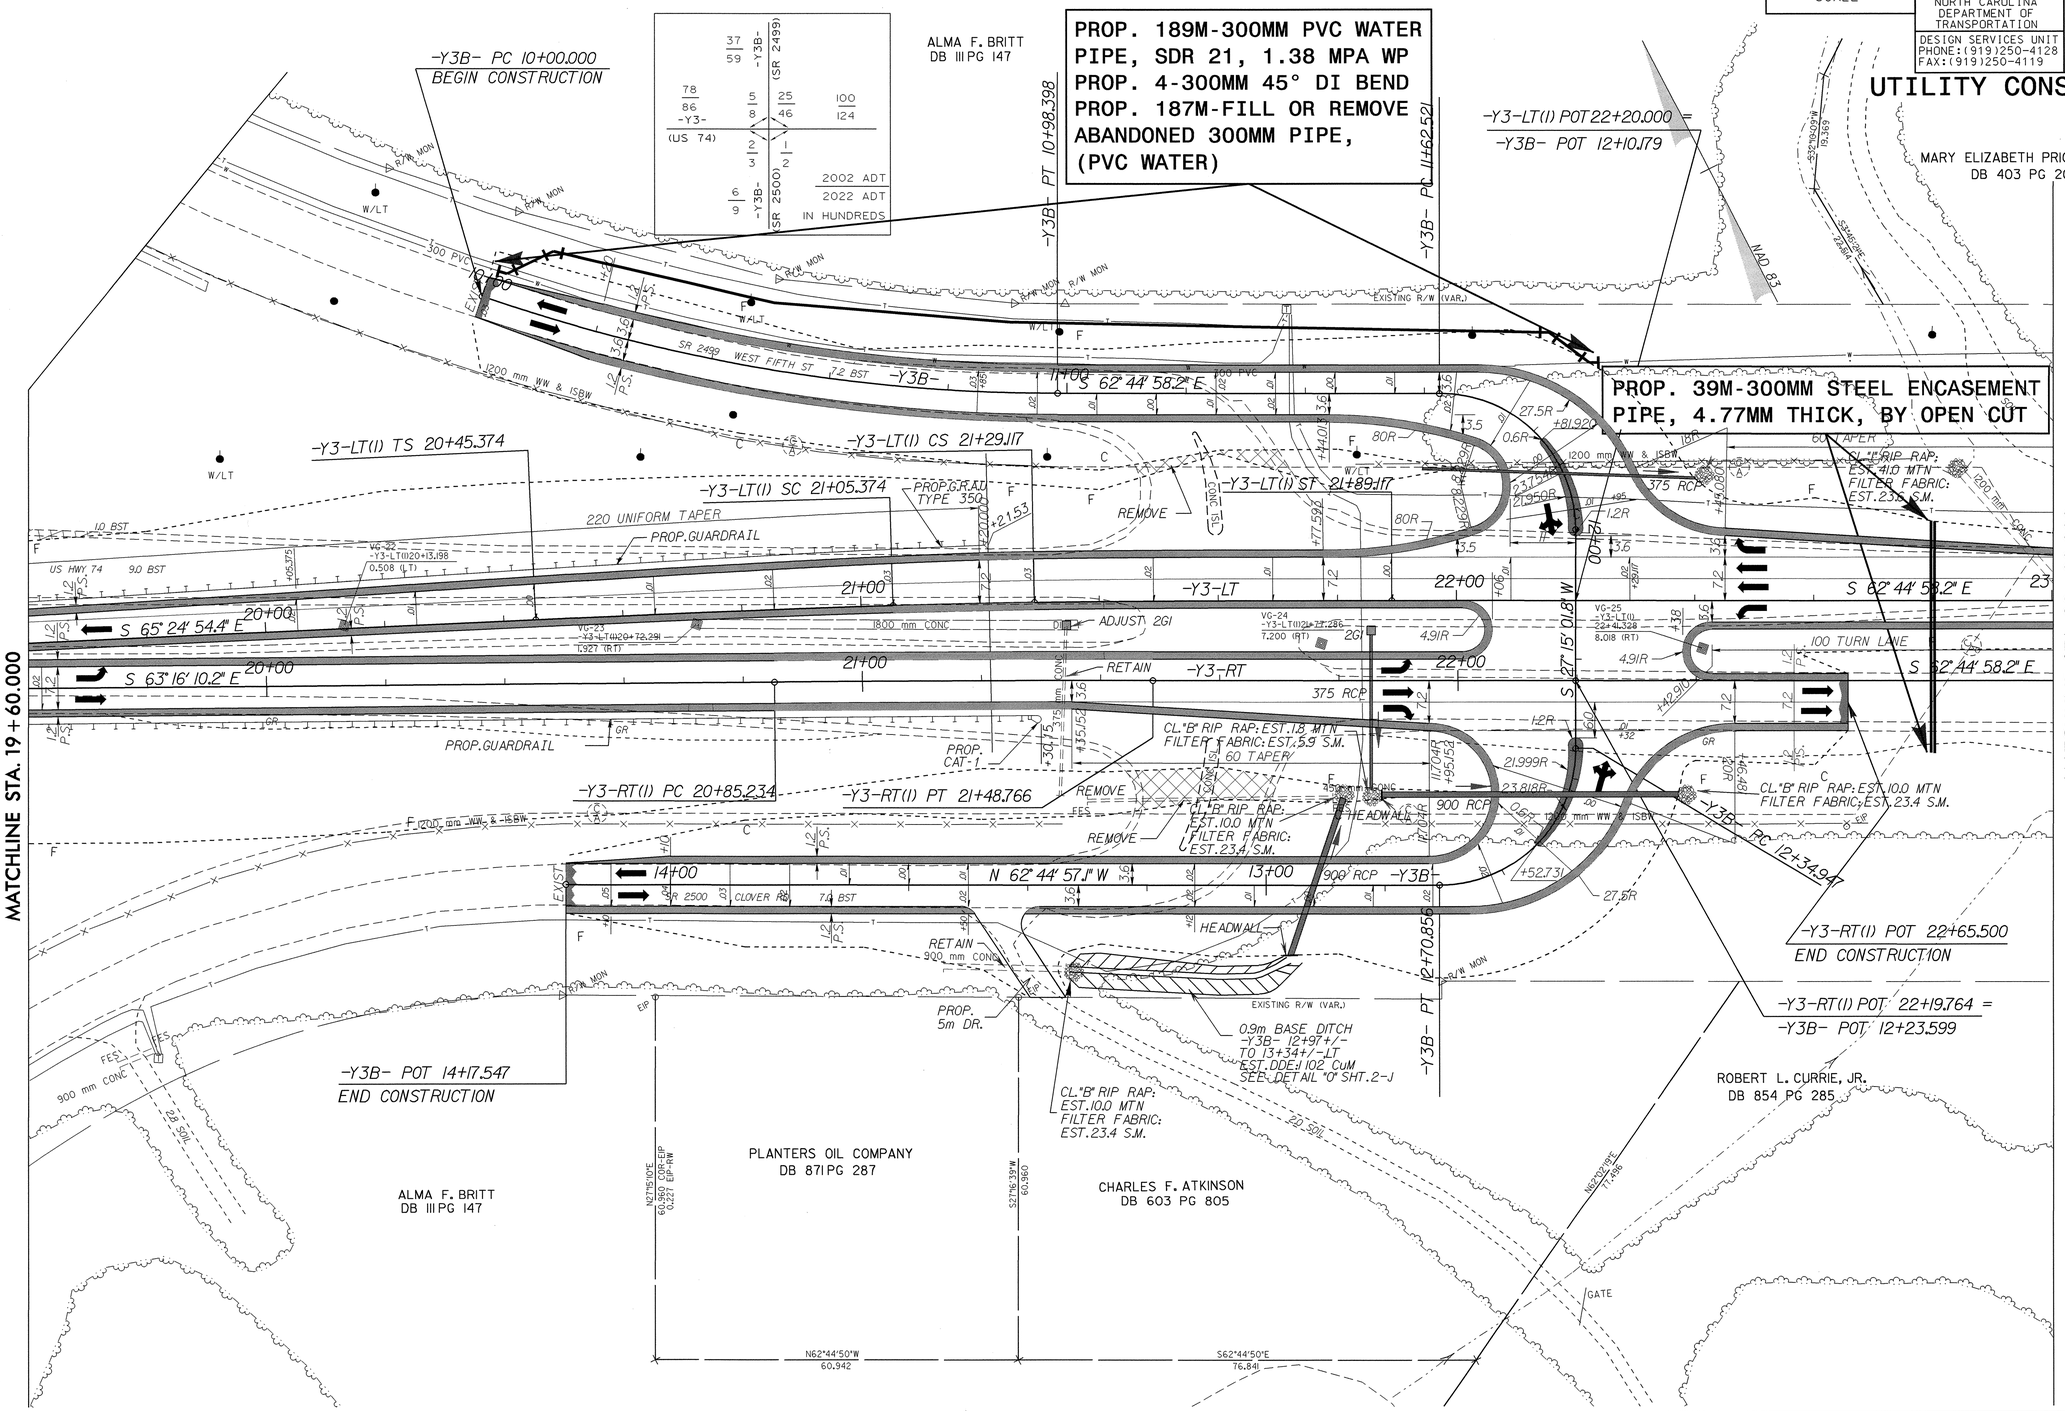

04-AUG-2004 08:17
R:\Utilities\Proj\Rdwy\UC12R513C44.PSH
sgoodson AT DS214555