PROJECT REFERENCE NO.	SHEET NO.
R-513C	EC-78/CONST.30
R/W SHEET NO.	
ROADWAY DESIGN ENGINEER	HYDRAULICS ENGINEER

METRIC

5 0 10

CONST.REV.

R/W REV.

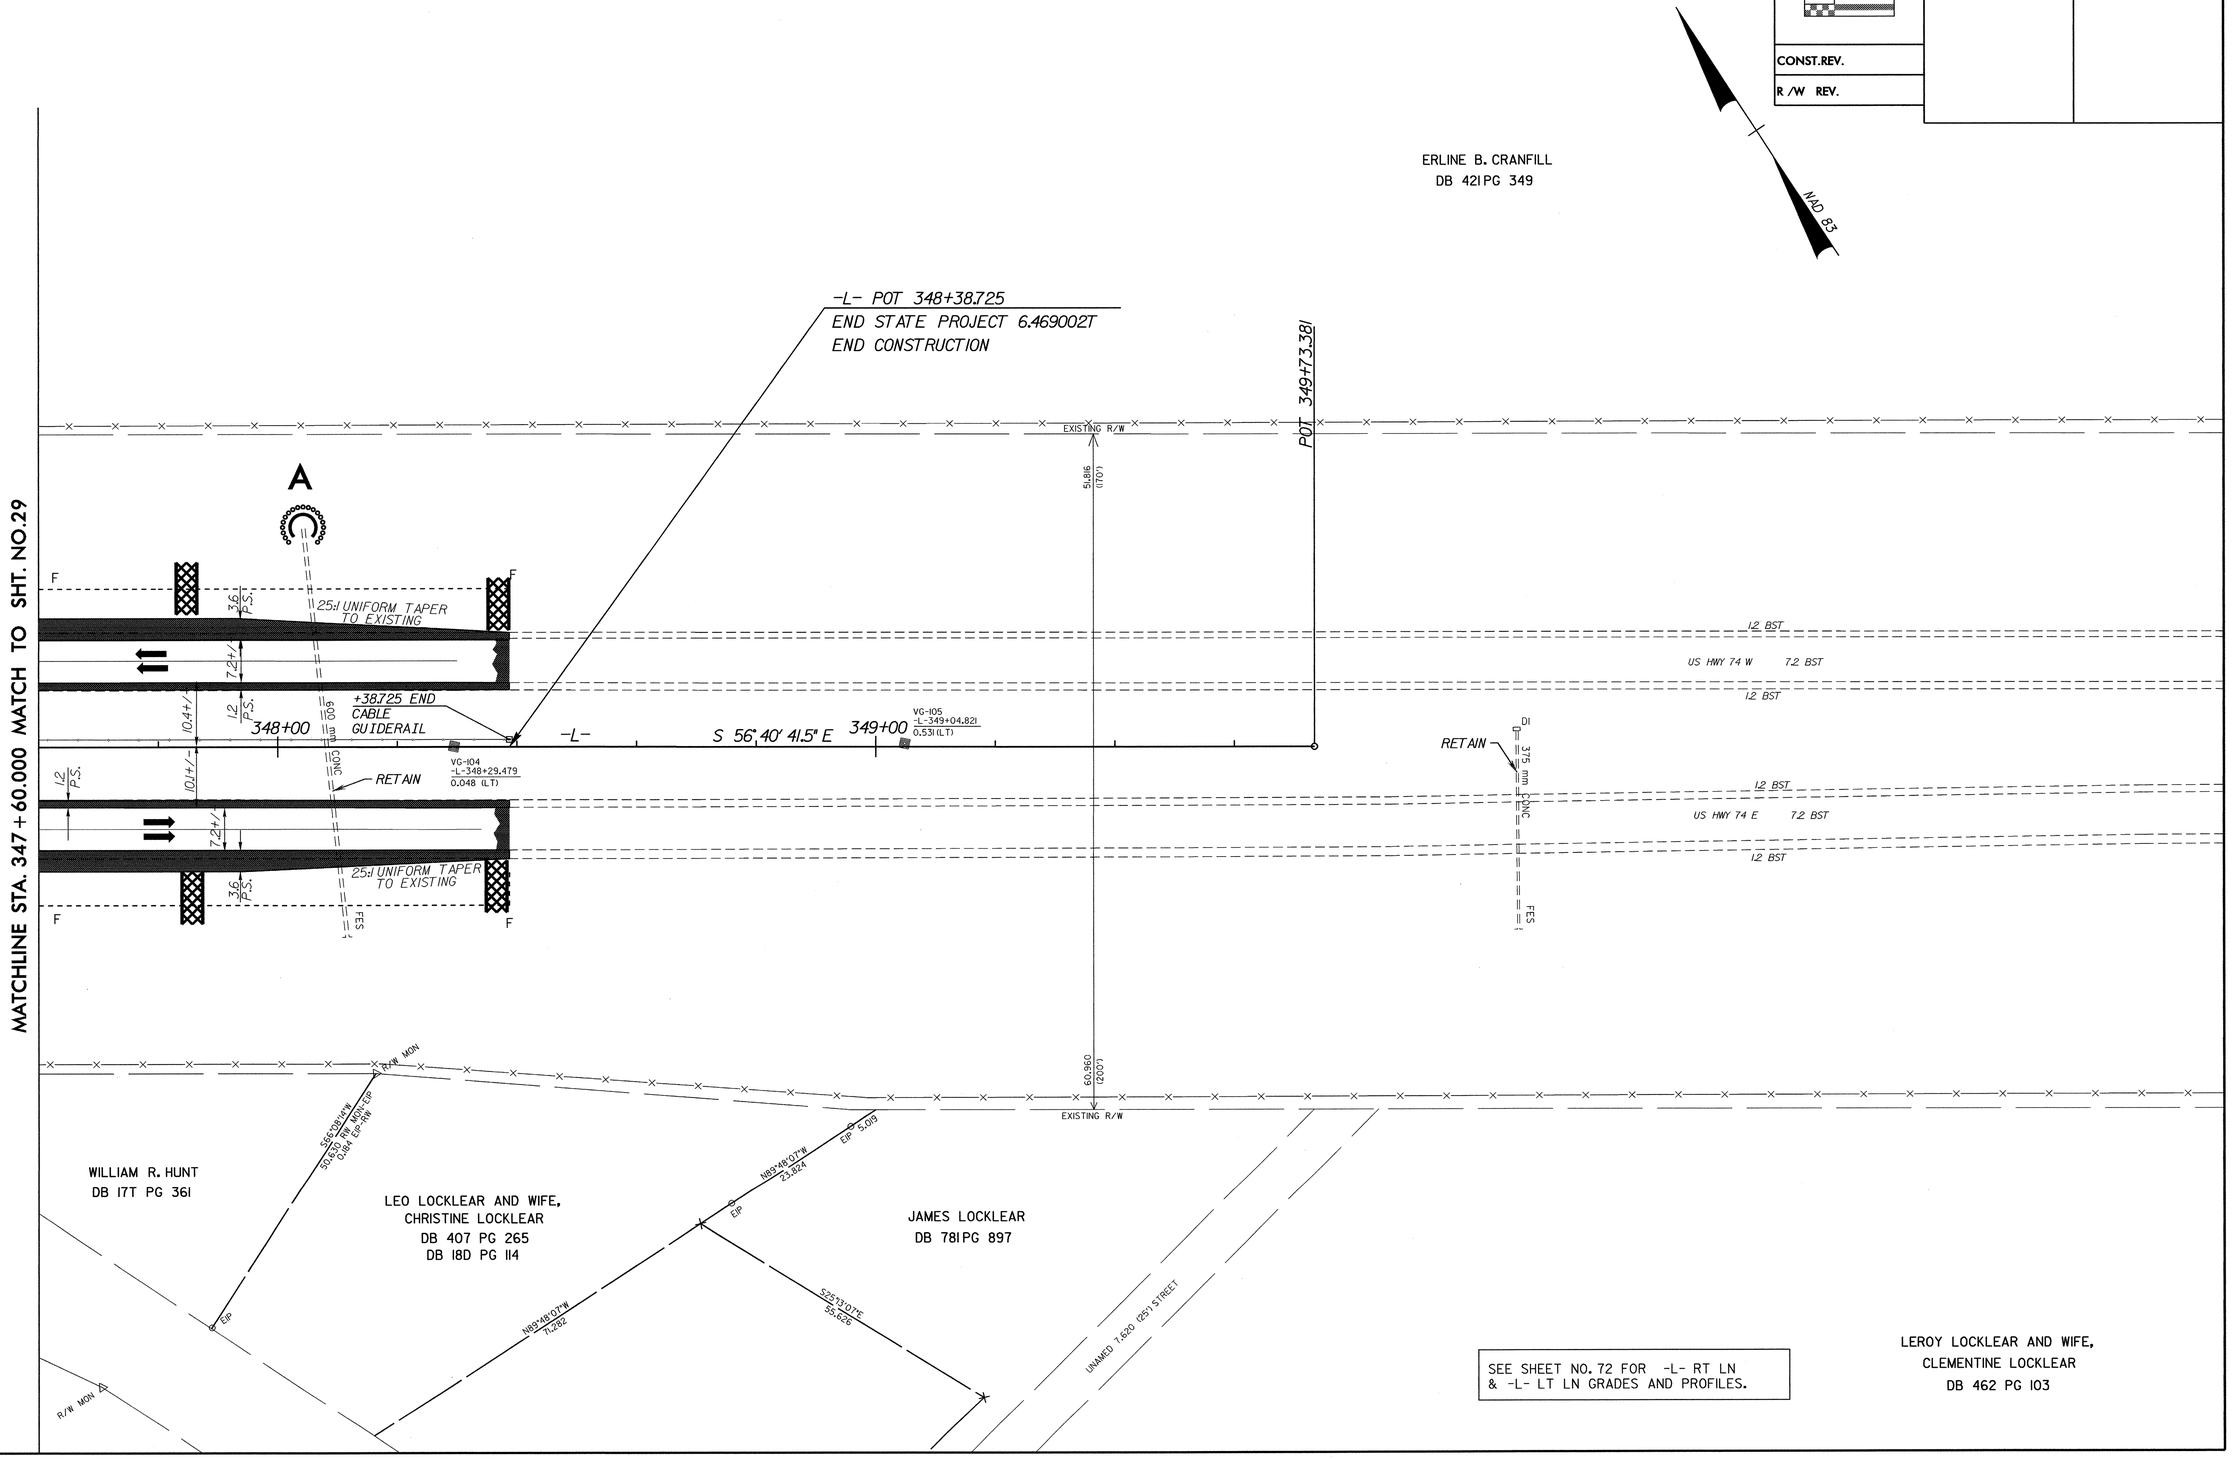

SEE SHEET NO. 72 FOR -L- RT LN & -L- LT LN GRADES AND PROFILES.

6/10/99

09-APR-2004 15:52
d:\reu\Rural\R-513c\curr_plans\R513C30.PSH
mlaugisch AT